


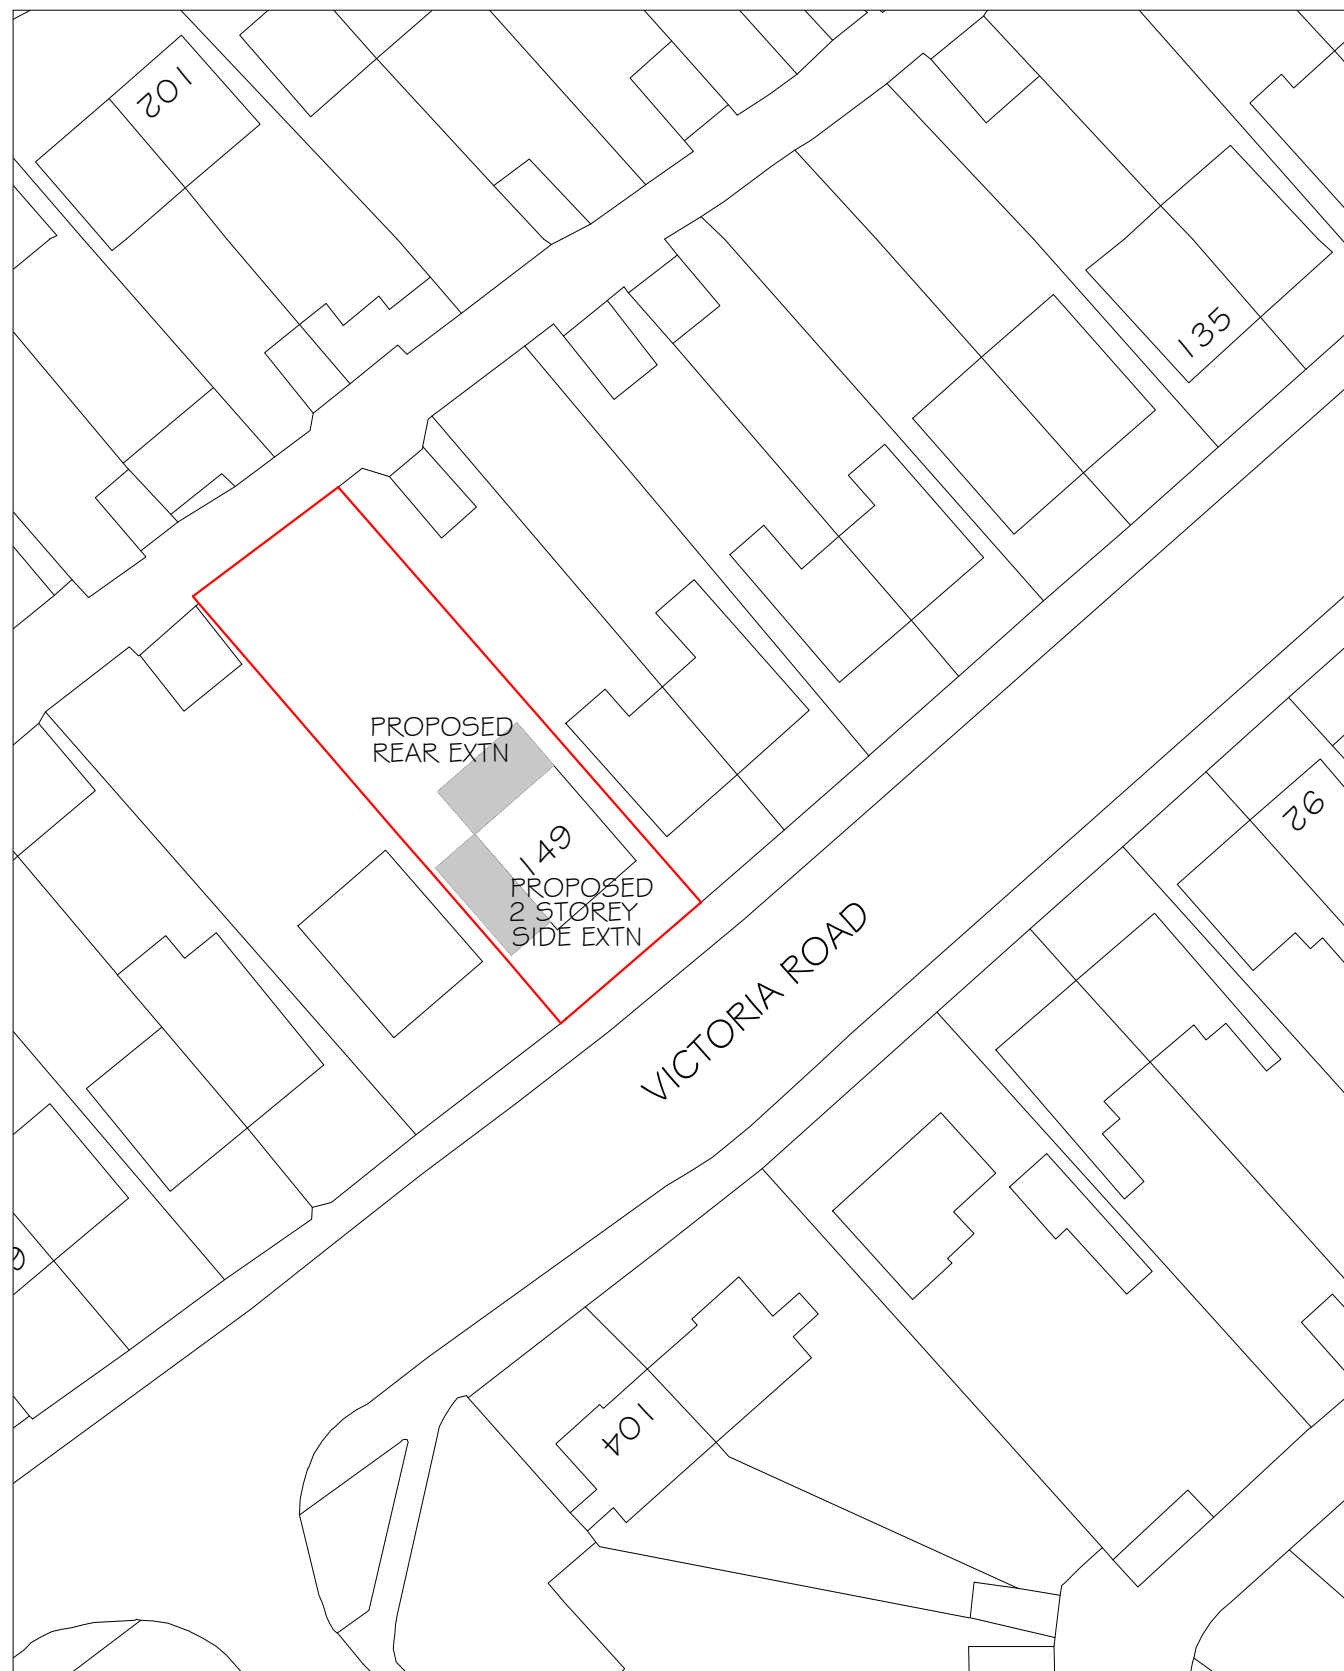

BLOCK PLAN 1:500



LOCATION PLAN 1:1250

PETER JONES
TALBOT DESIGN SERVICES
mobile: 07817538014
email: jonespeter177@gmail.com

project title
Proposed Improvements
149 Victoria Road
Port Talbot

drawing title
location and block plan

date
November 2020

scale
noted

drawing No
149 VR - 01