



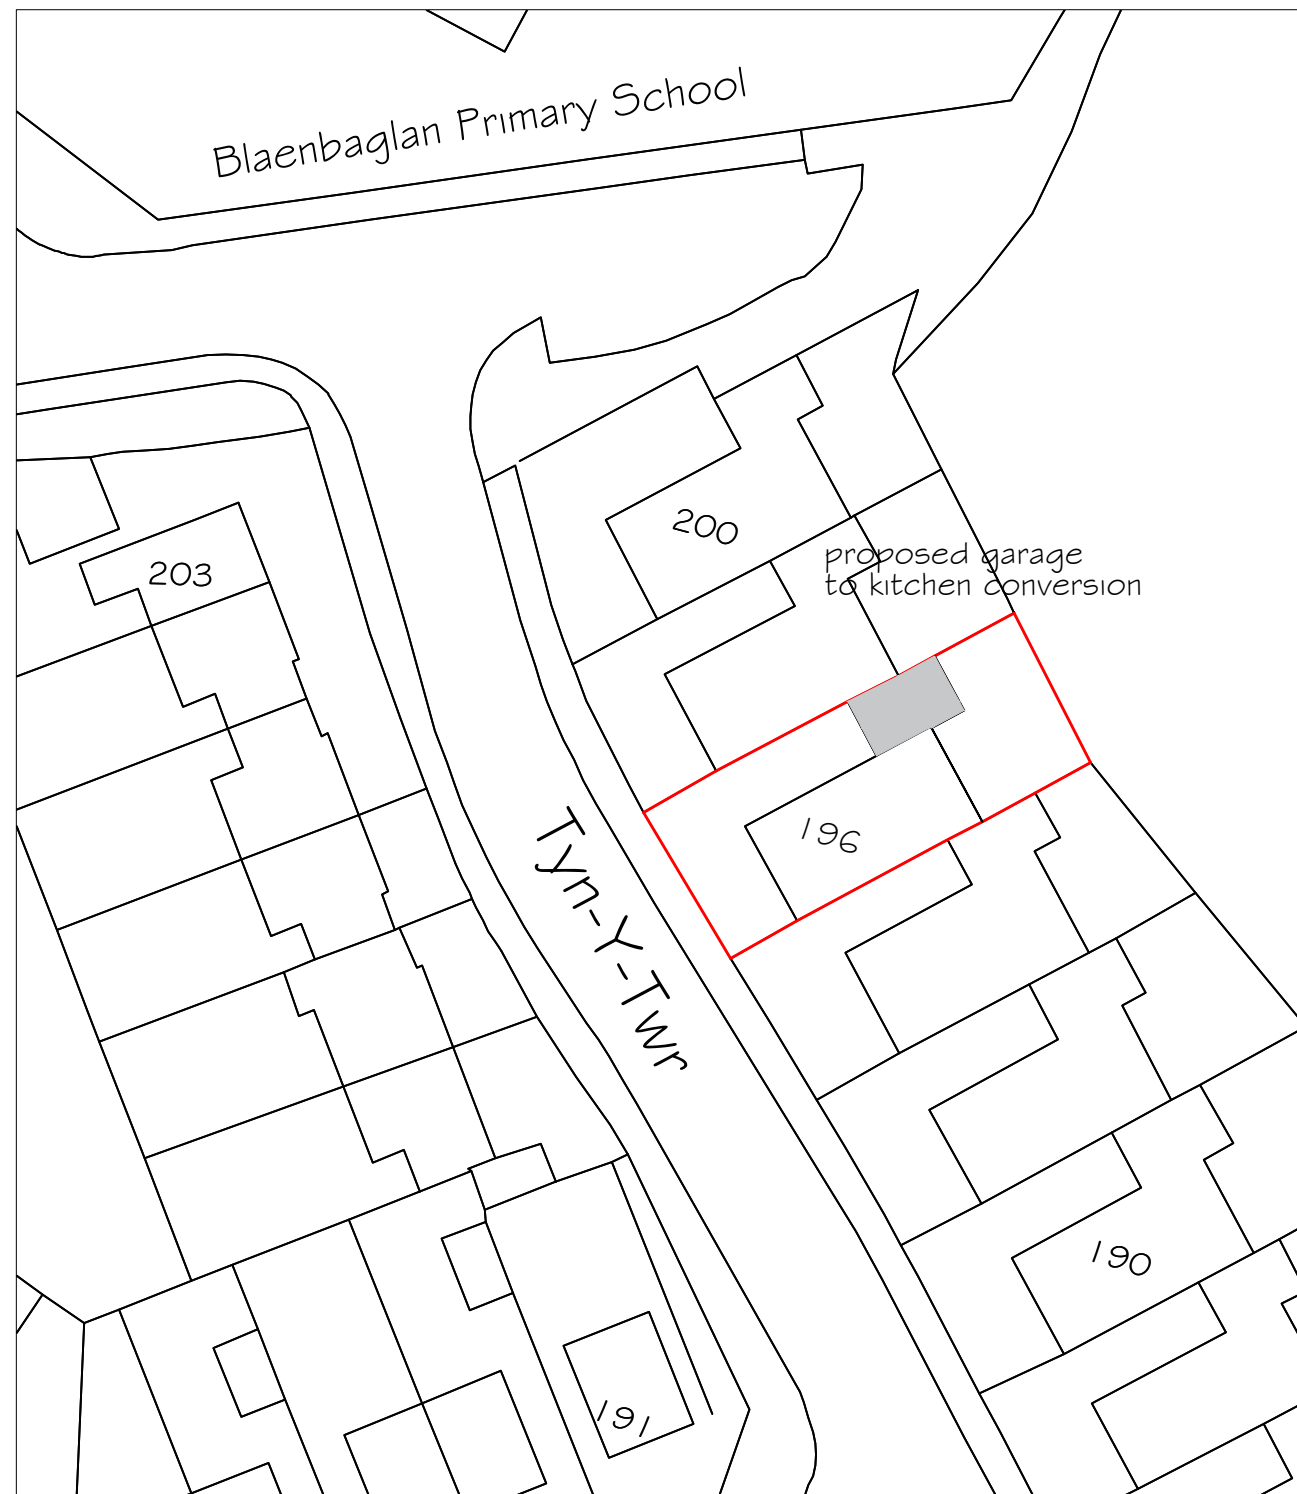

BLOCK PLAN 1:500

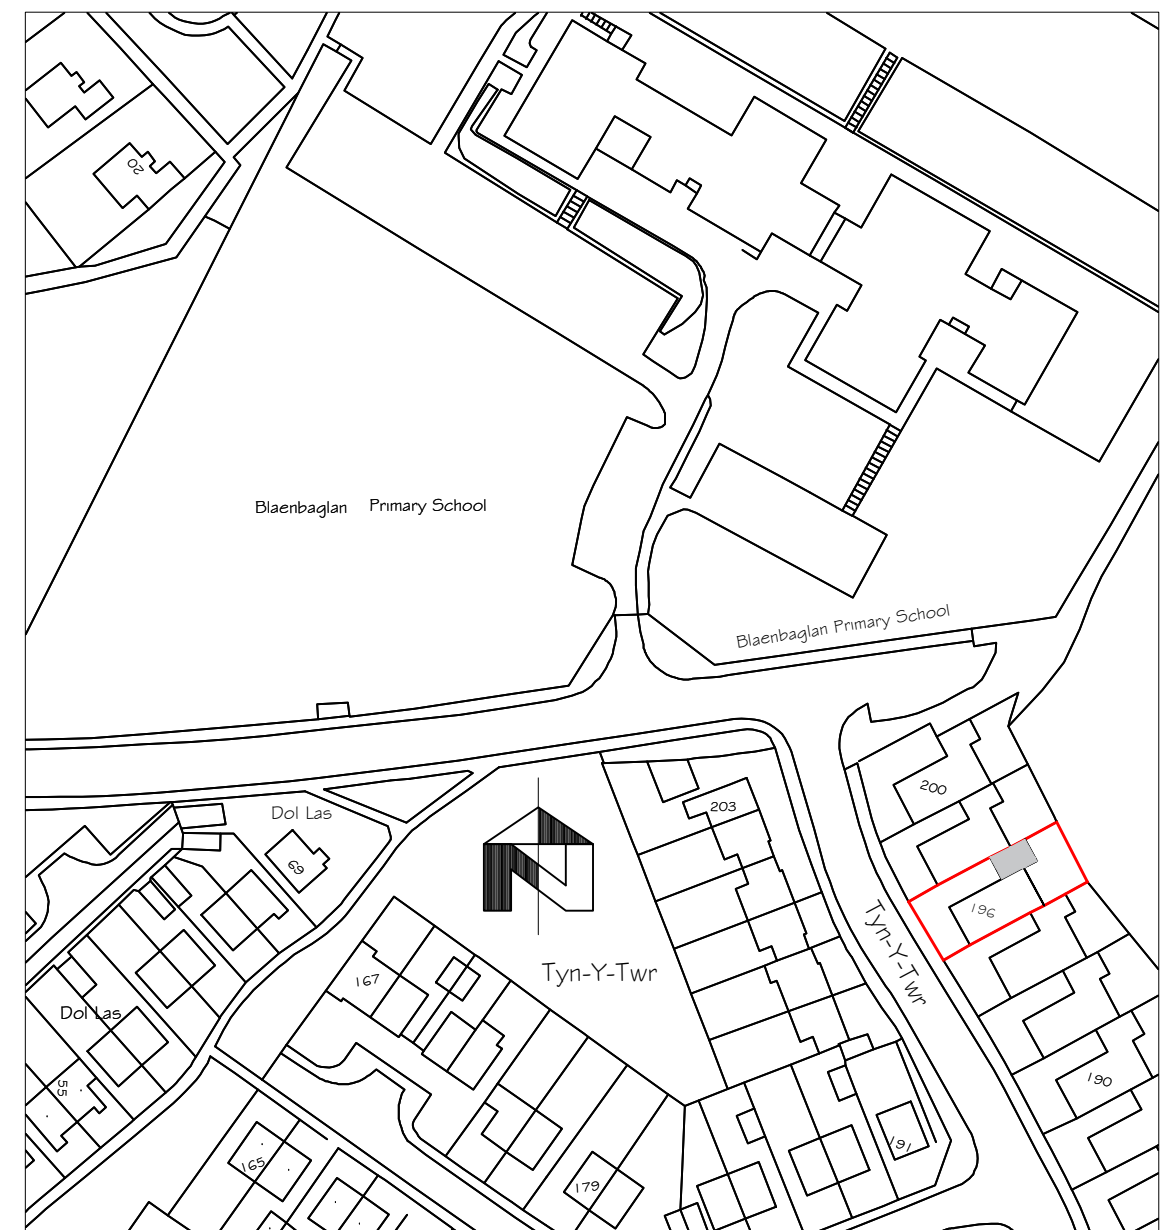

LOCATION PLAN 1:1250

project title	
proposed garage to kitchen conversion	
196 Tyn Y Twr	
Baglan, Port Talbot	
drawing title	
location plan & block plan	
drawing No	
196 TYN - 01	
date	scale
November 2020	noted