


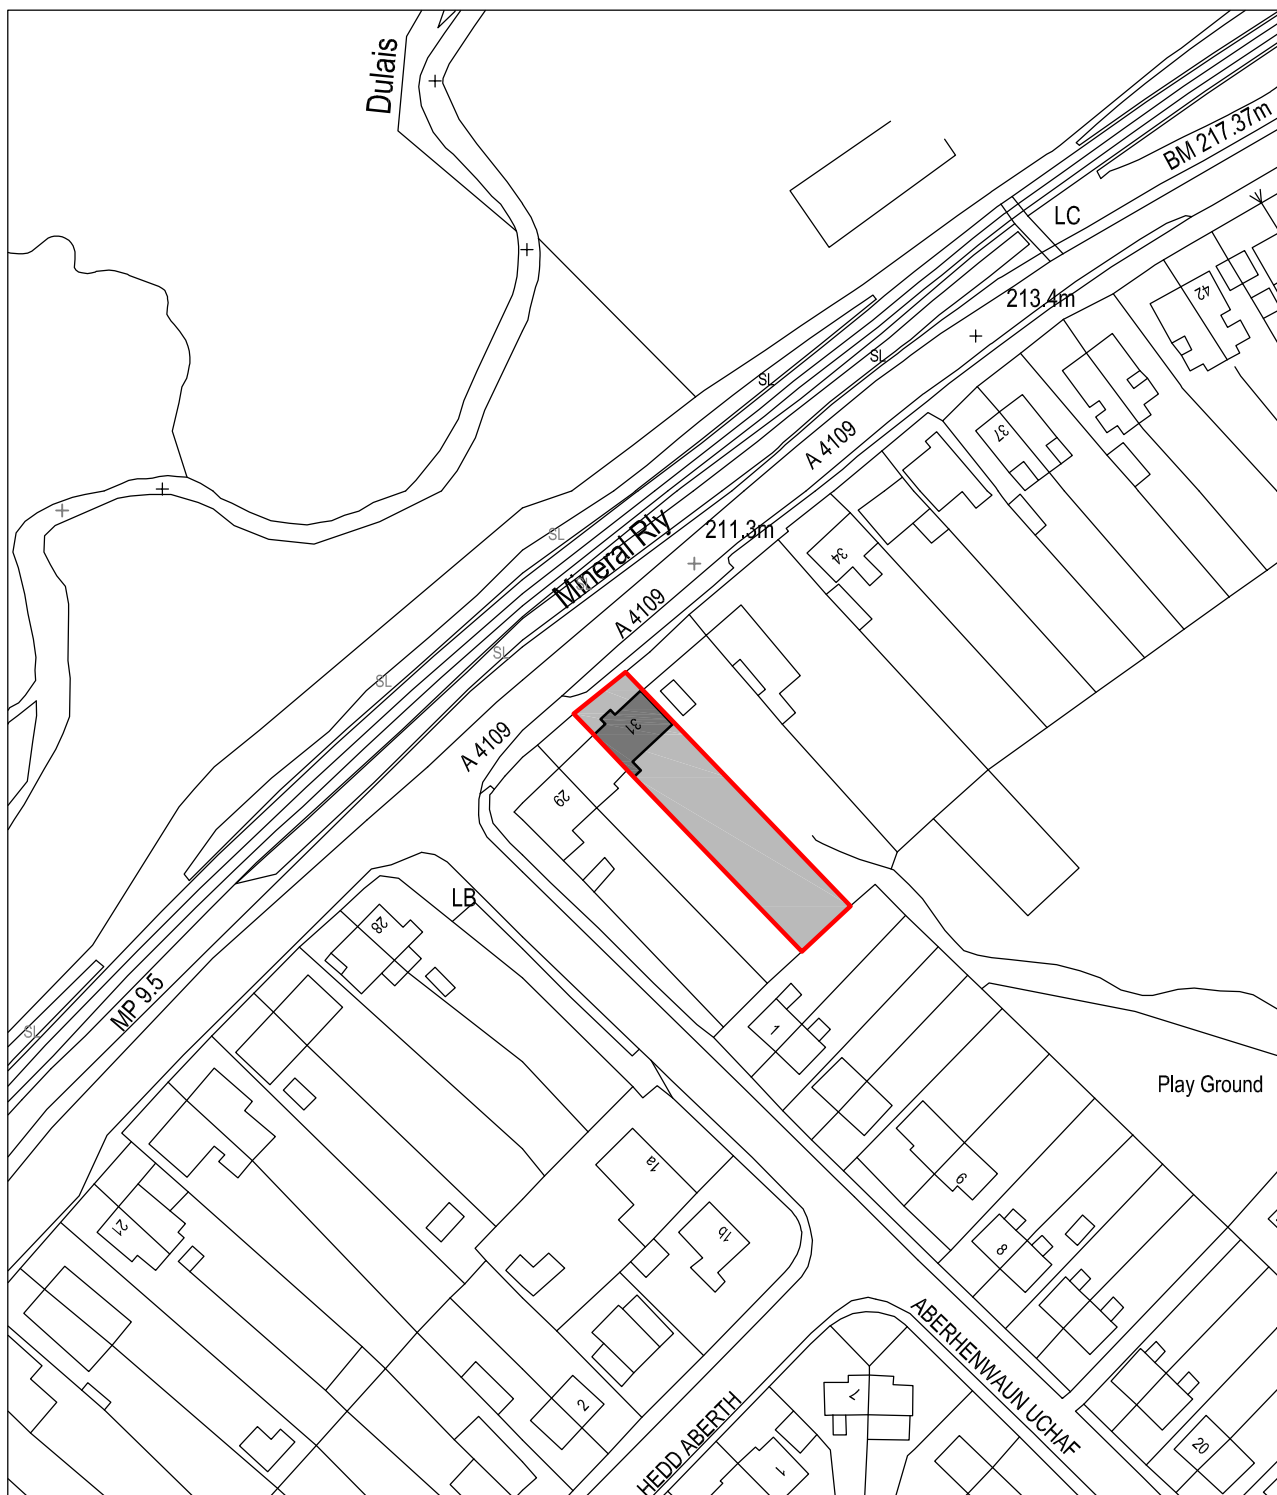

Reproduced from an Ordnance Survey map with the permission of the  
Controller of Her Majesty's Stationary Office. Crown Copyright reserved



**SITE LOCATION PLAN**  
Scale 1:1250



**Cwm Planning & Design Ltd.**  
(architectural and Draughting Services)

Client:

Mr & Mrs. A. Tree  
31 Golwg y Bryn  
Seven Sisters  
Neath  
SA10 9BY

Project Title:

**PROPOSED SINGLE STOREY  
REAR EXTENSION**

General Notes:

1. Do not scale from this drawing, take figured dimensions only.
2. Dimensions are in millimeters unless otherwise stated.

Drawing Issue:

**PLANNING**

Drawing Title:

**SITE LOCATION PLAN**

Drawing No: 001

Revision:

Date: 20-11-2020

Revised:

Scale(s): 1:1250

Paper Size: A4