
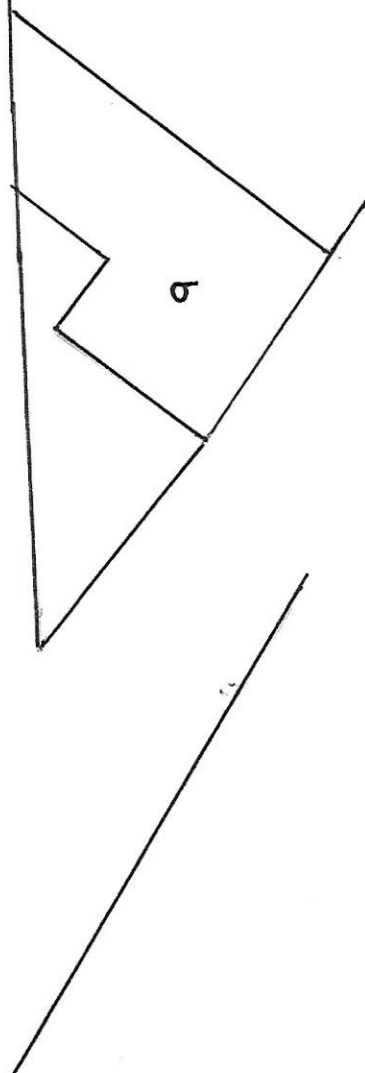


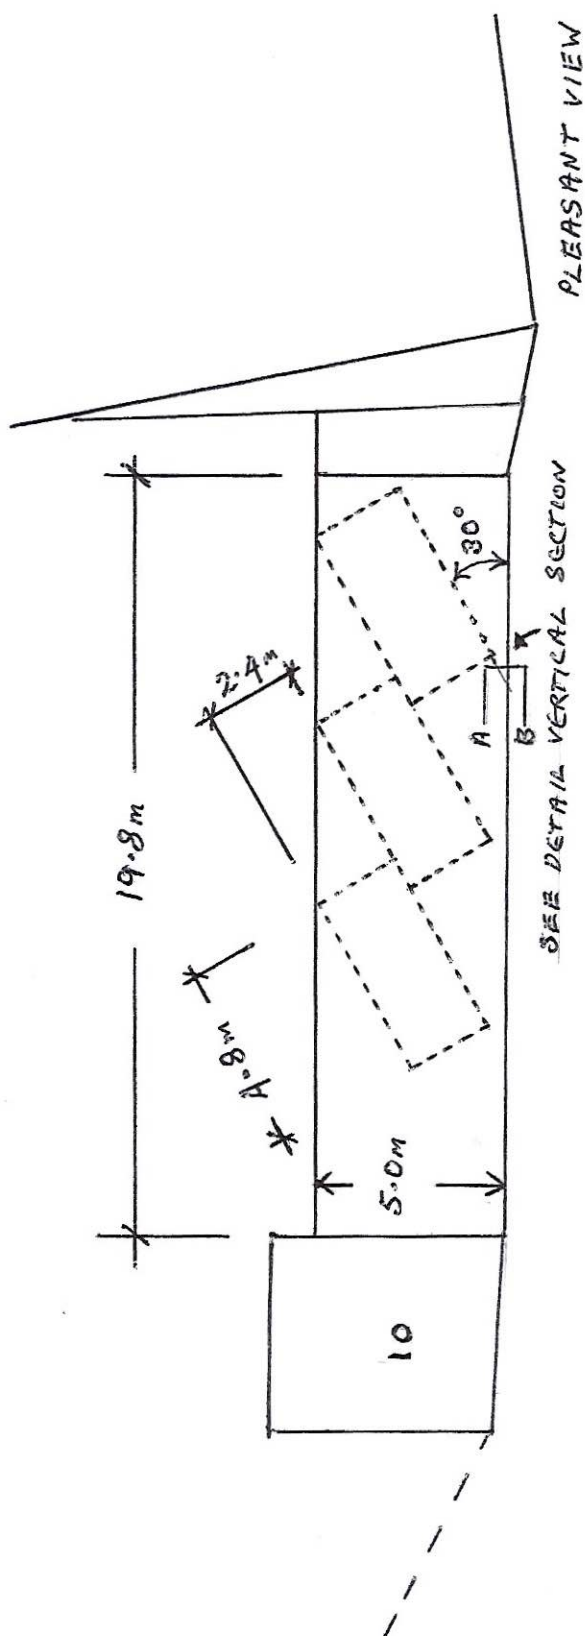

CLIENT	MR & MRS G WILLIAMS
REFERENCE	BRYN TEG HOUSE SA13 32N
SCALE	P.A. No P2019/5226 083 200917
	1:200