


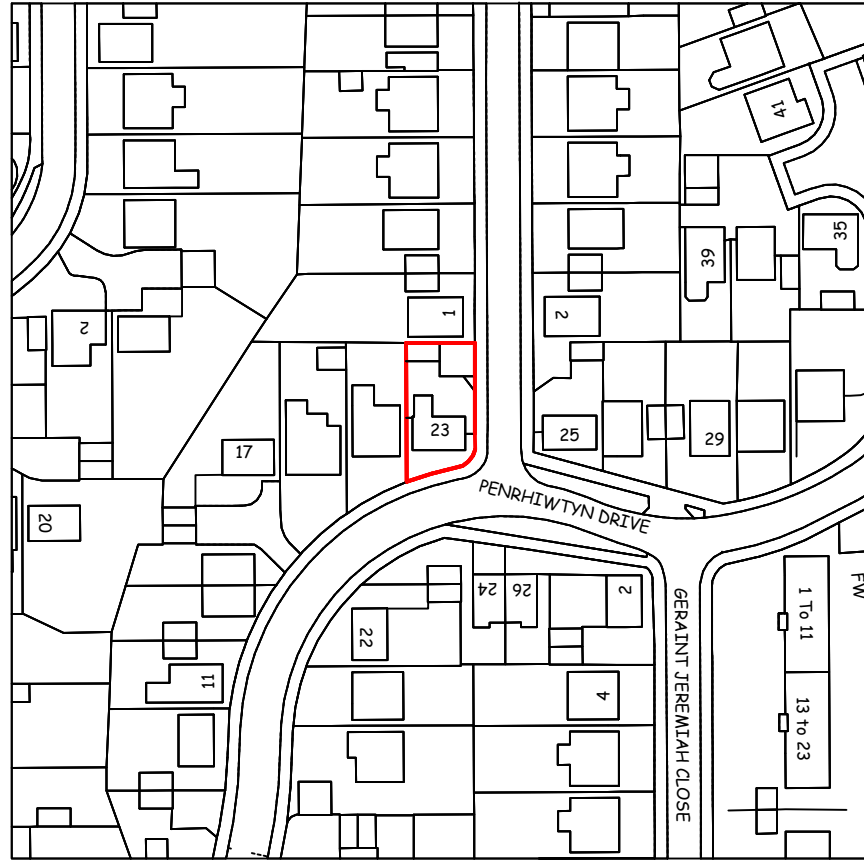


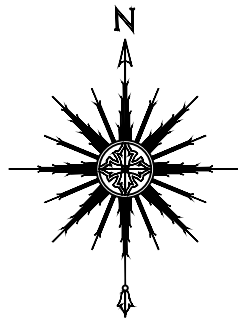

Site Location Plan
Scale 1 : 1250

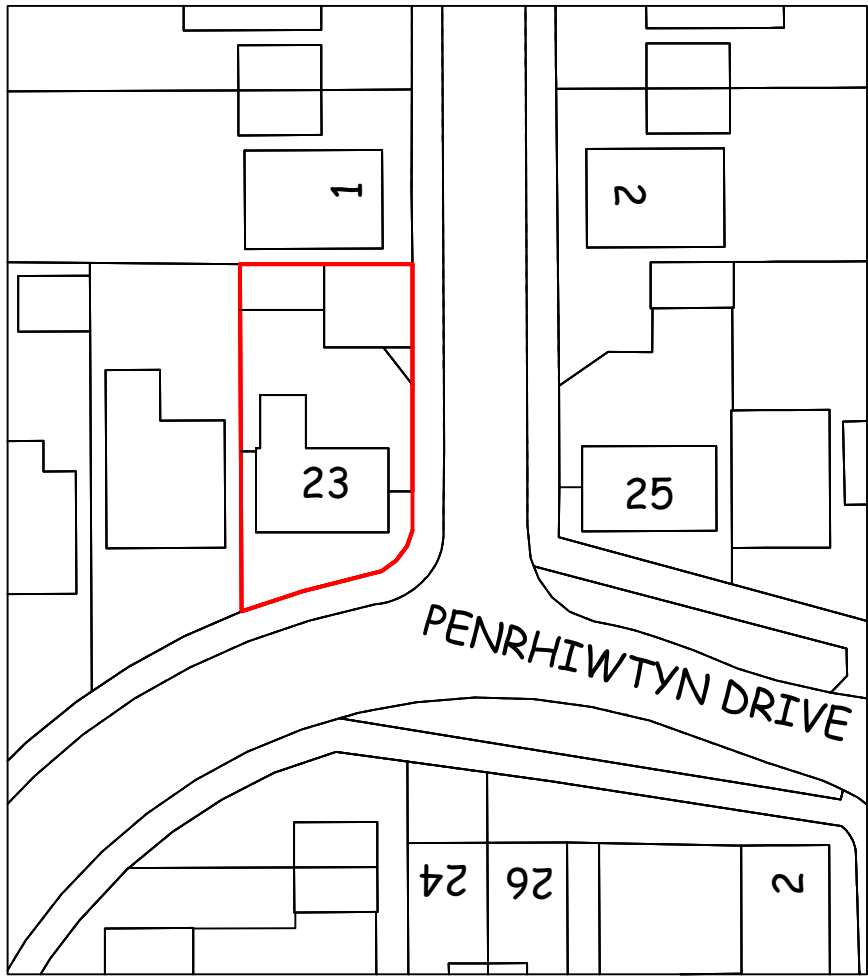

Existing Block Plan
Scale 1 : 500

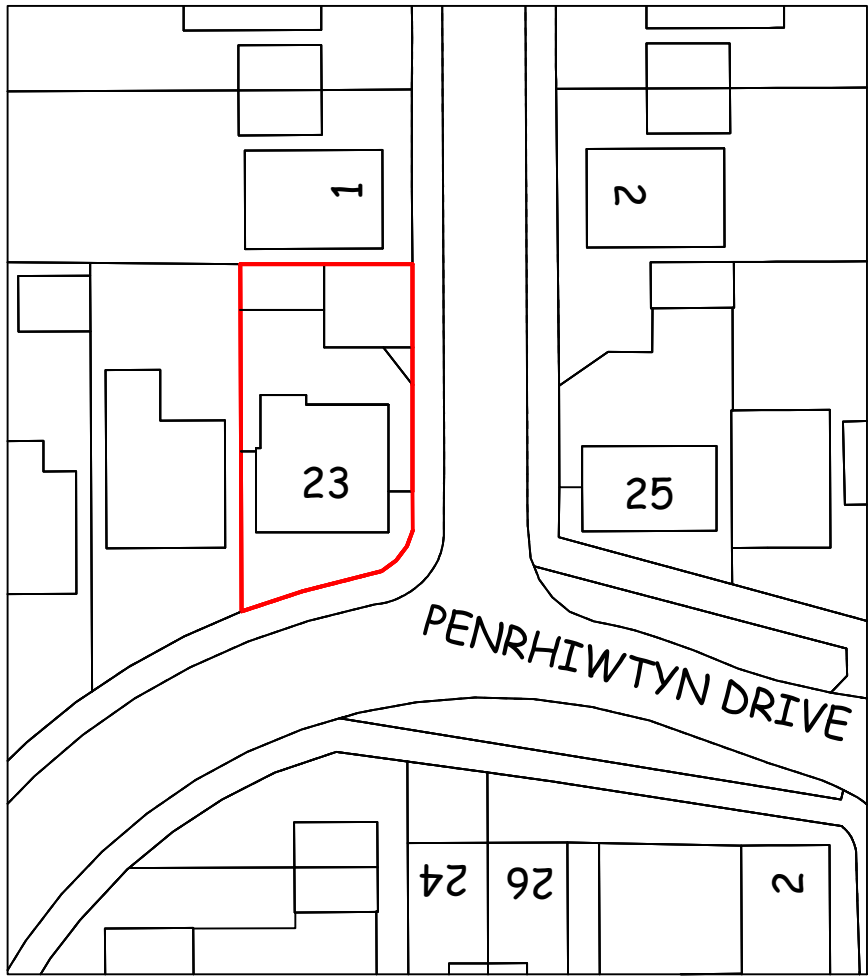

Proposed Block Plan
Scale 1 : 500

NOTES
DO NOT SCALE THIS DRAWING
CONTRACTOR TO CHECK ALL DIMENSIONS AND REPORT
ALL ERRORS AND OMISSIONS TO THE ENGINEER



JAREWBRIDGE
DEVELOPMENT SERVICES
Architectural Design +
Quantity Surveying

5 Chapel Street, Mumbles, Swansea SA3 4NH

web: www.jarewbridge.com
email: info@jarewbridge.com
tel: 01792 360606
Adam: 07790 762443 John: 07775 595410

Client
Mr & Mrs. Howells

Project
23 Penrhiwtyn Drive
Neath
SA11 2JF

Drawing Title
Site Location &
Block Plans.

Issue
PLANNING

Project No.	Drawing No.
11.20.23P	11.20.23P.D3

Scales	Date	Revision
1:500, 1:1250	24.11.20	A
Drawn	Checked	Sheet Size
APR	JAR	A2

© This drawing may not be copied without prior written permission