



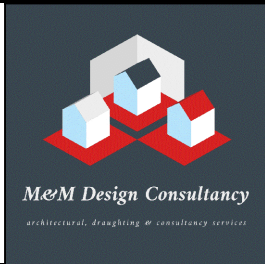

Reproduced from an Ordnance Survey map with the permission of the
Controller of Her Majesty's Stationary Office.
©Crown Copyright and database rights 2017 OS 100019980

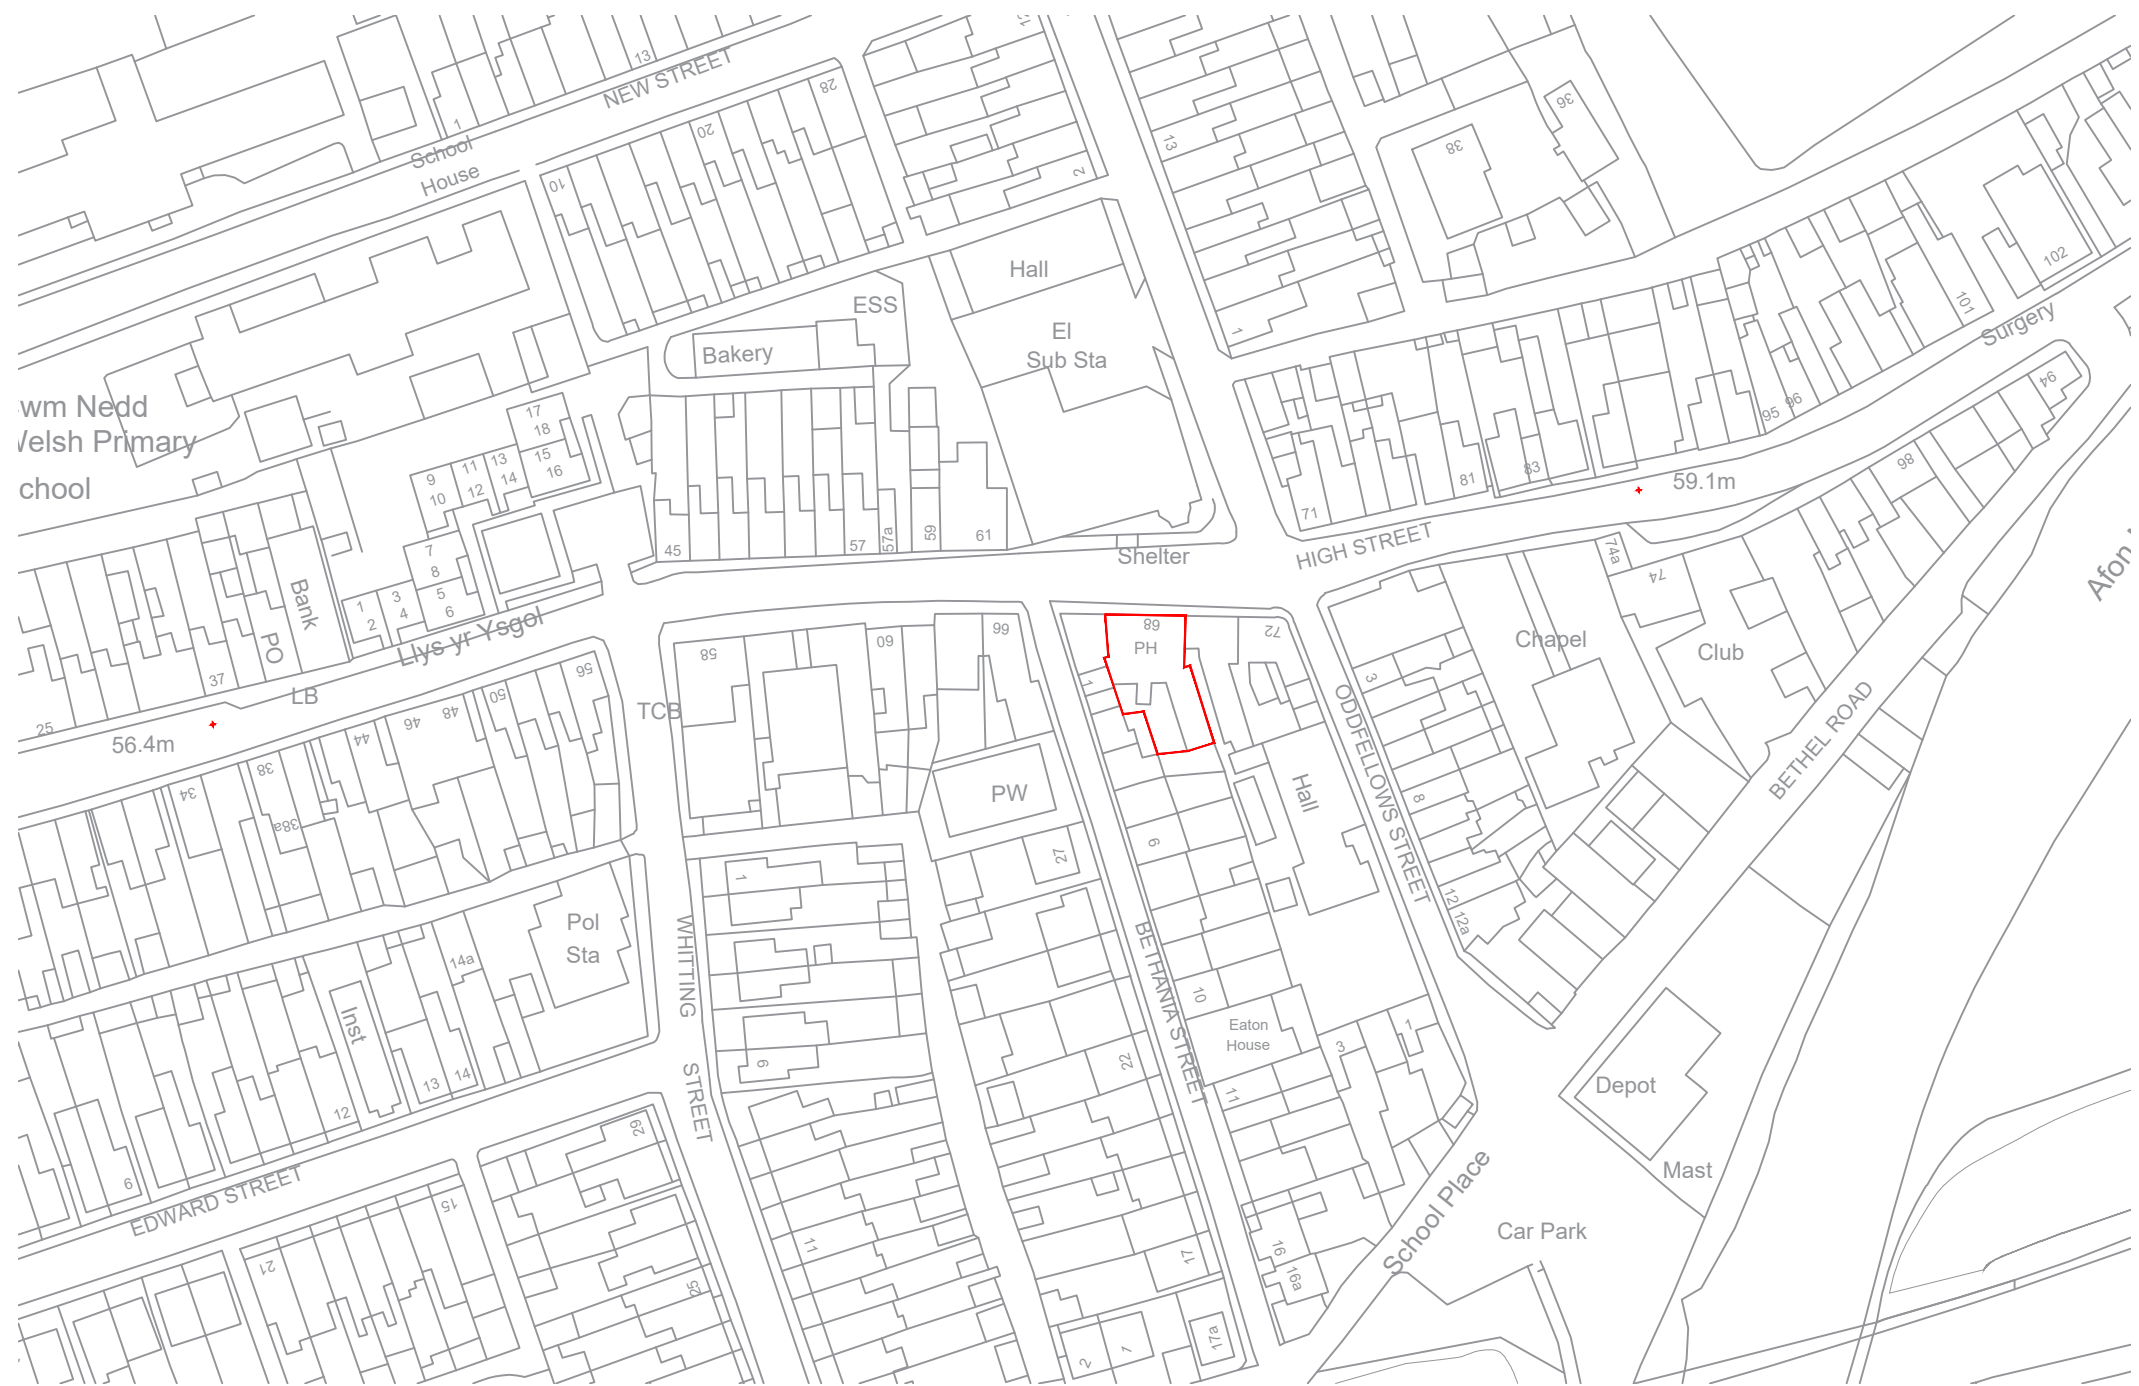

No.	REVISION	By	Date

No.	REVISION	By	Date

NOTES

1. Do not scale from this drawing take figured dimensions only.
2. Dimensions are in millimeters unless otherwise stated.
3. All dimensions to be checked on site.

STAGE

PLANNING

Client:

RWP PROPERTIES LTD

Job Title: CONVERSION OF FORMER WOOLPACK PUBLIC HOUSE GLYN NEATH			
Drawing Title: SITE LOCATION PLAN			
Job No: 20/054	Drawing No: 100	Rev: /	Drawn By: M.M Date: Sept '20
		Checked By: M.M	Date: Sept '20
		Approved By: M.M	Date: Sept '20
Scale: 1:1250 @3		Email: planning@mmdesignconsult.com	