



ADJOINING RIDGE HEIGHT

ADJOINING RIDGE HEIGHT

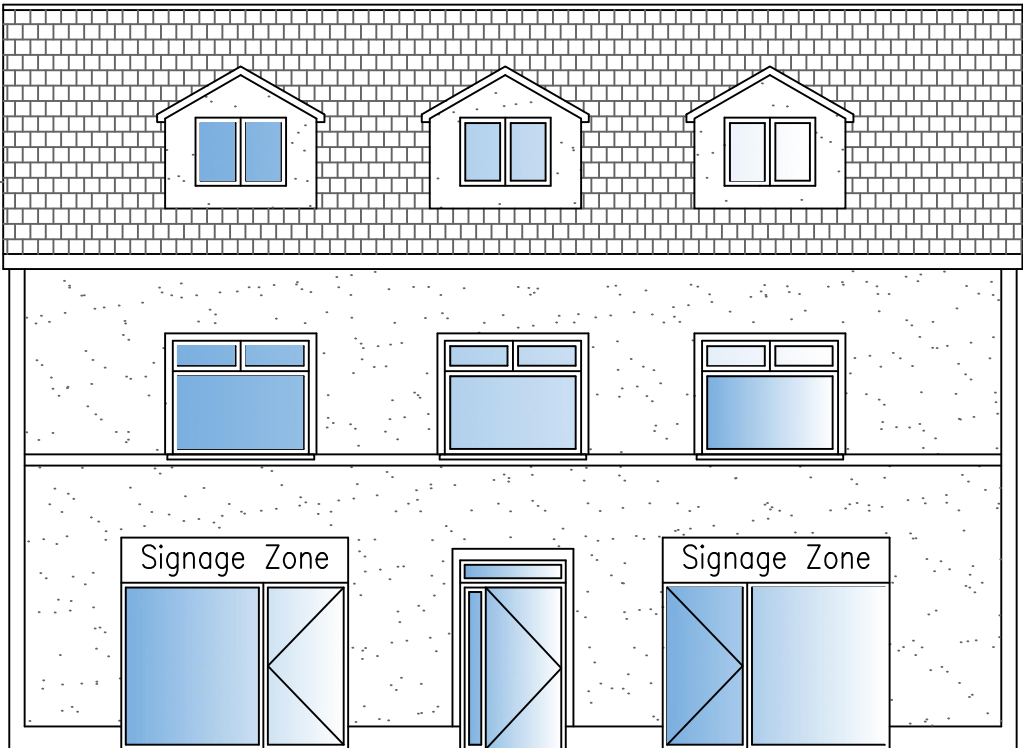

SECOND FLOOR LEVEL

FIRST FLOOR LEVEL

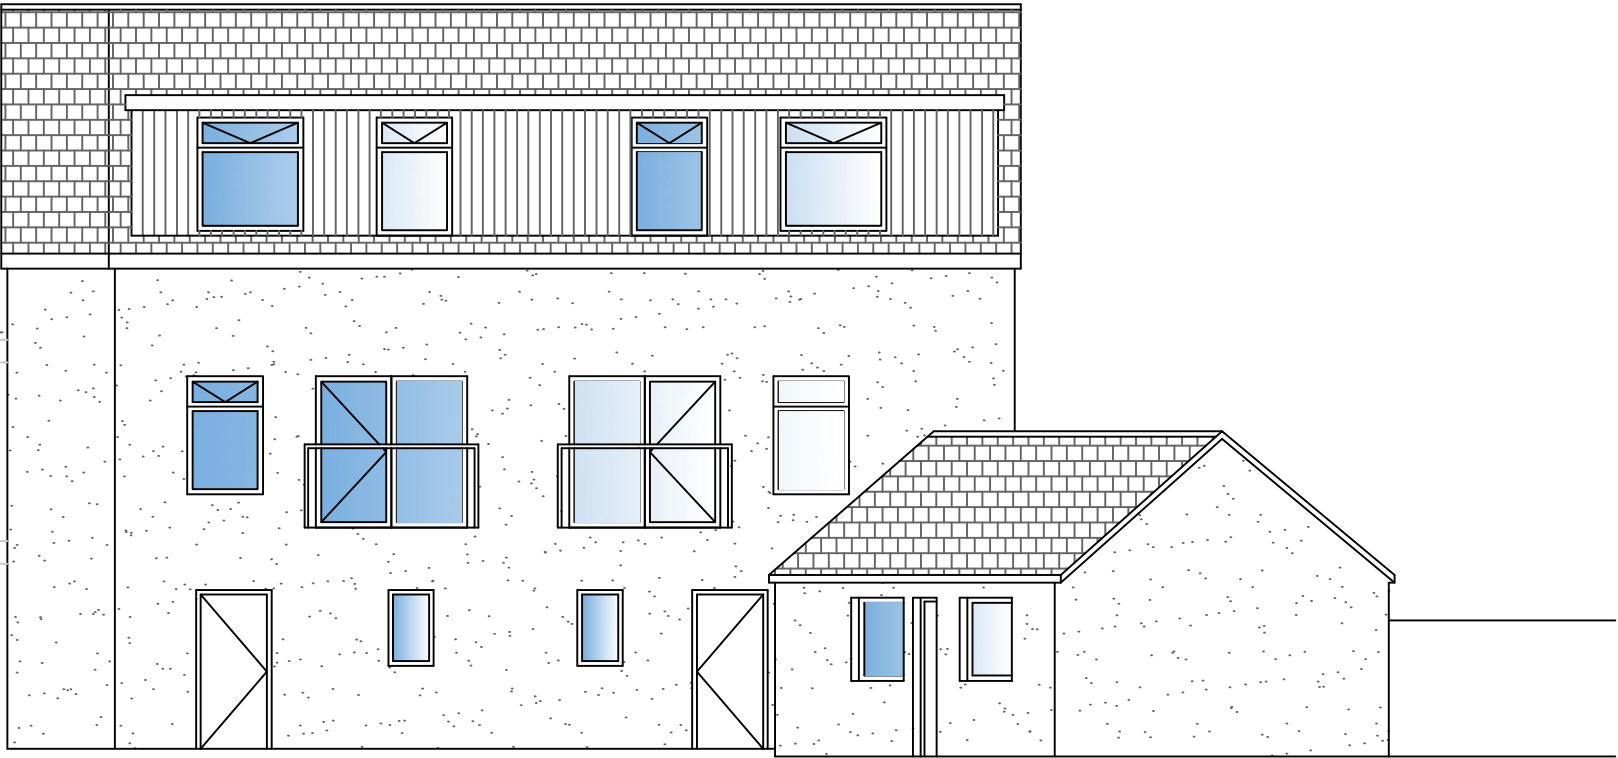

No.	REVISION	By	Date

No.	REVISION	By	Date

NOTES

1. Do not scale from this drawing take figured dimensions only.
2. Dimensions are in millimeters unless otherwise stated.
3. All dimensions to be checked on site.

STAGE

PLANNING

Client:

RWP PROPERTIES LTD

Job Title: CONVERSION OF FORMER WOOLPACK PUBLIC HOUSE, GLYN NEATH			
Drawing Title: PROPOSED ELEVATIONS			
Job No: 20/054	Drawing No: 300	Rev: /	Drawn By: M.M Date: Sept '20
Checked By: M.M		Date: Sept '20	Approved By: M.M Date: Sept '20
Scale: 1-100 @ a3		Email: planning@mmdesignconsult.com	