


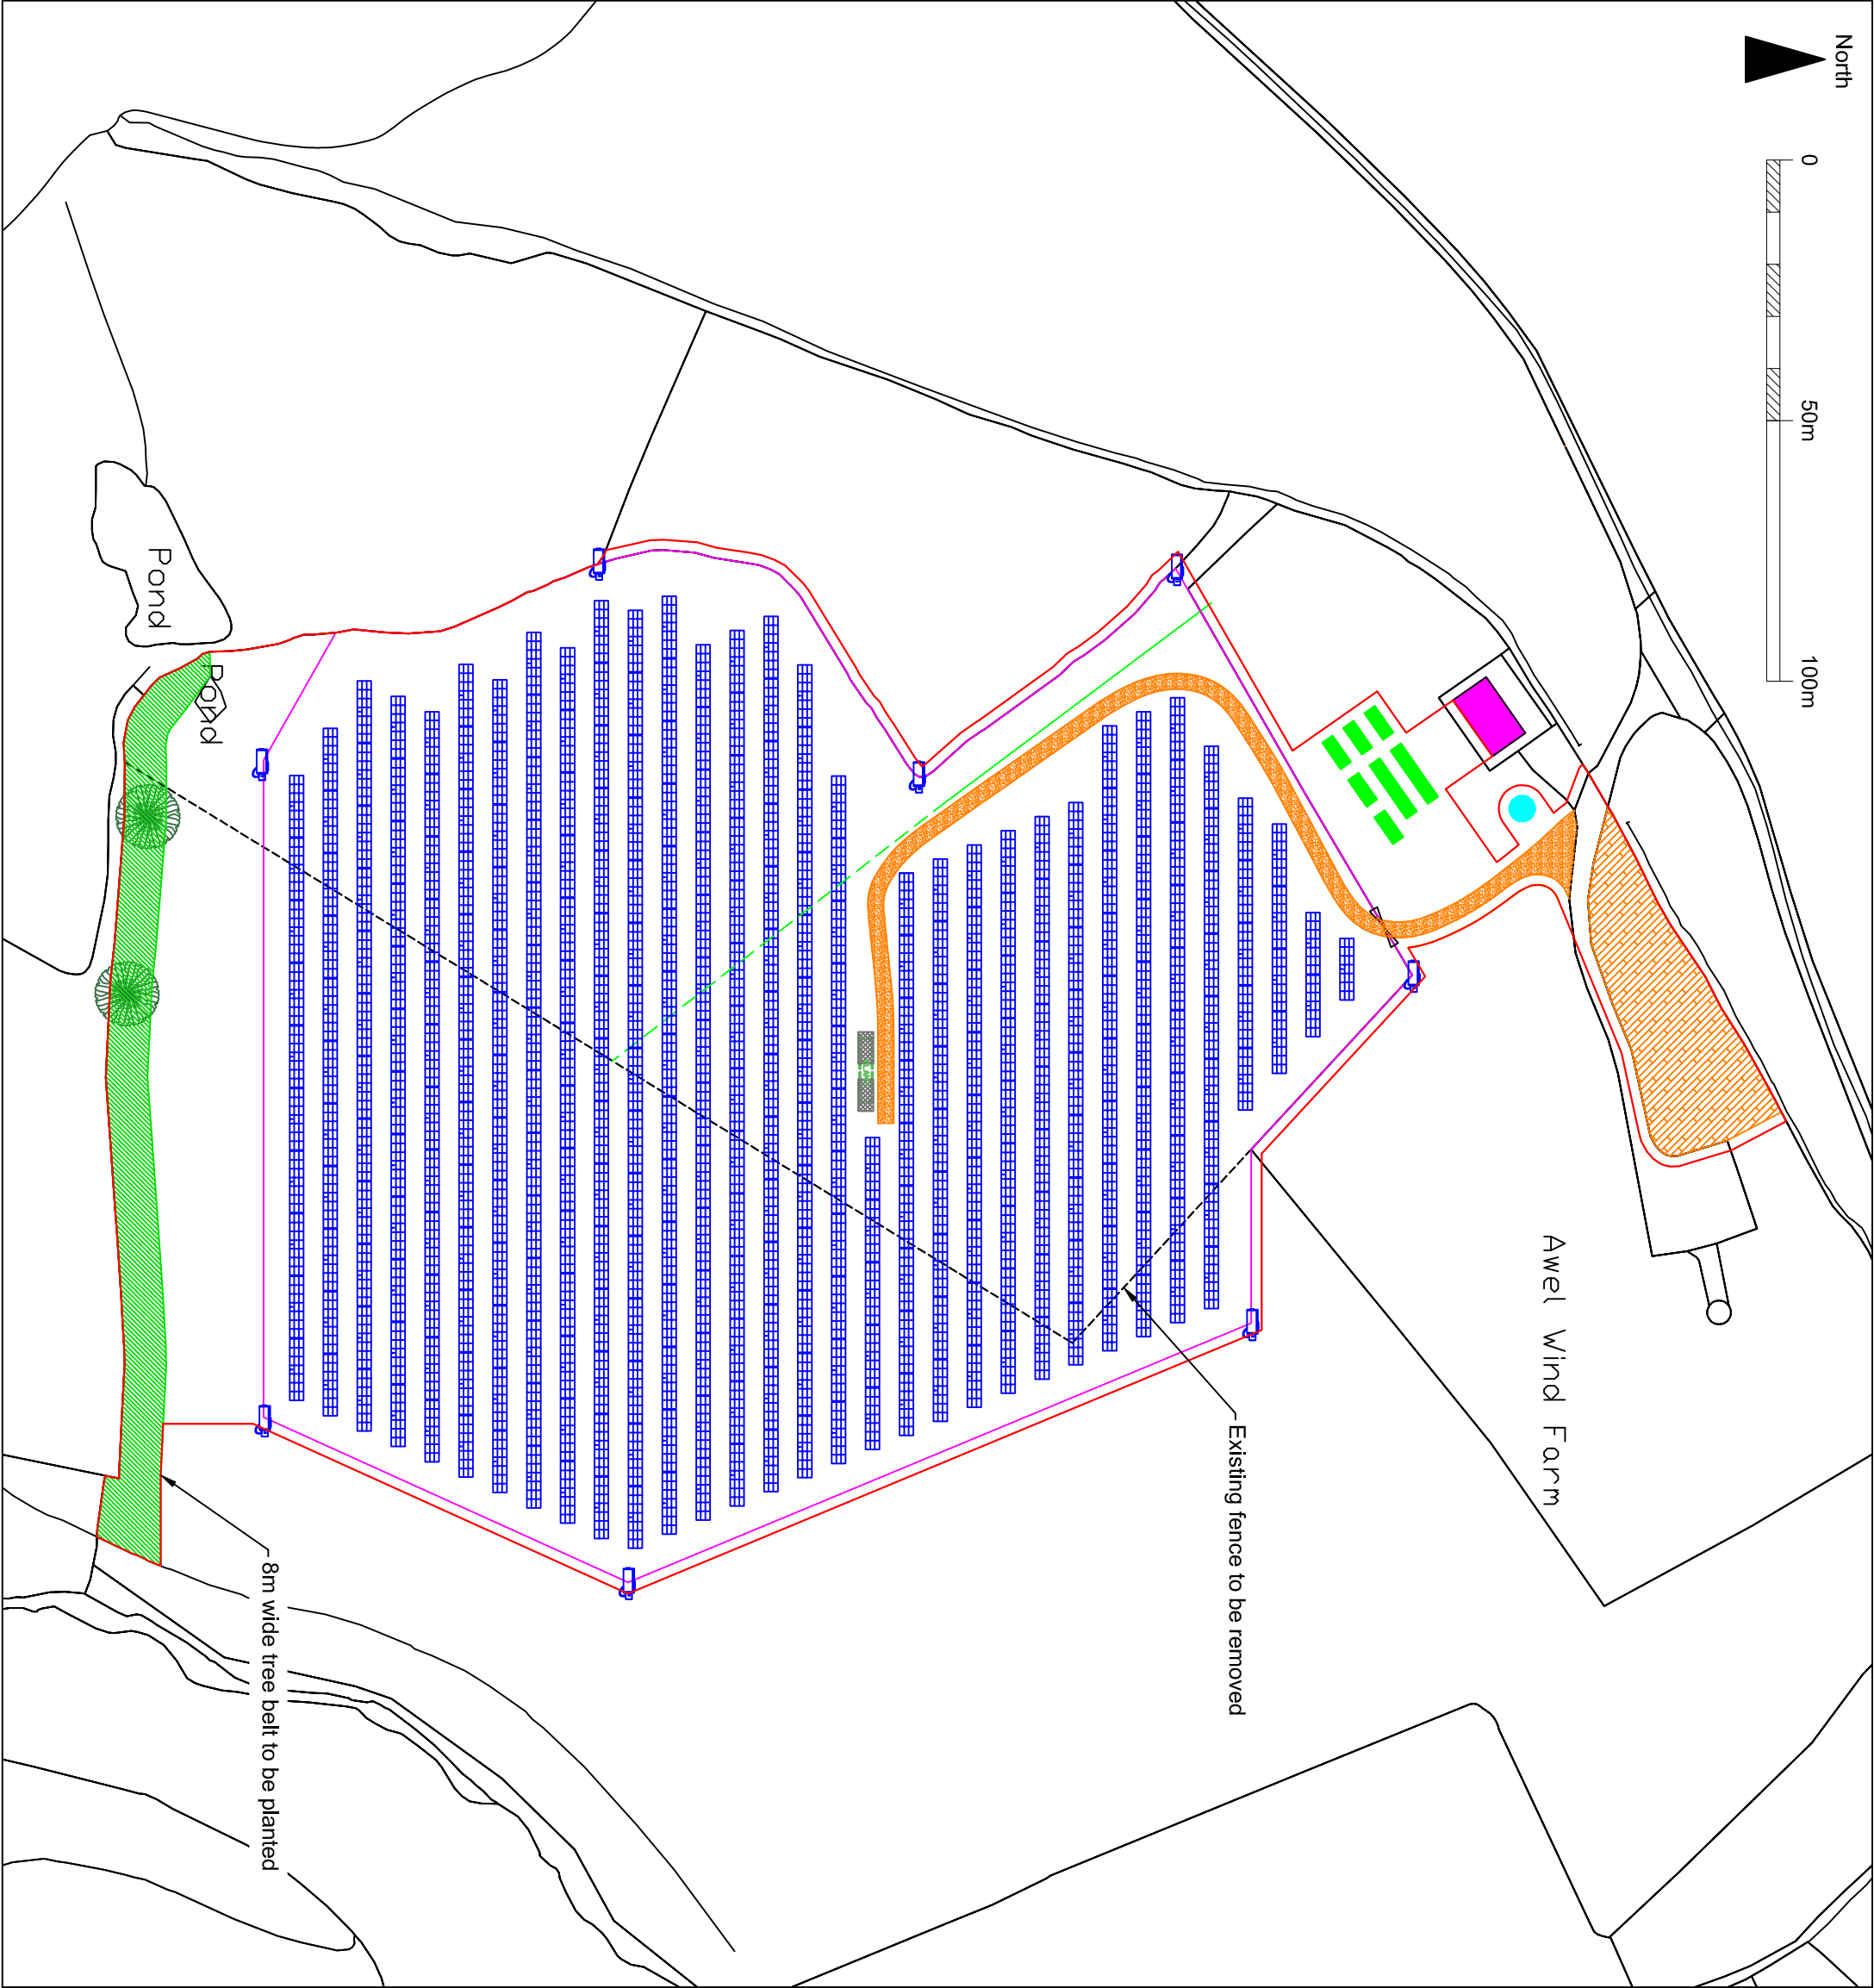

Legend:		
	OS map lines	
	Red line planning boundary	
	Indicative battery storage equipment: 40' container - Power Conversion Unit 20' container - Batteries	
	PV table (3x7 landscape)	
	Fenceline around solar park	
	Inverter / Transformer Option 1: Combined	
	Inverter / Transformer Option 2: Seperate	
	Land drain (surface)	
	Land drain (buried)	
	Access track	
	Existing electricity sub-station	
	Outdoor education area	
	Temporary construction compound	
	Security gate	
	Indicative CCTV camera position	

Notes:

Red line boundary area = 4.0ha

Number of PV tables: 332

Number of PV modules per table: 21

Predicted capacity of PV module: 320WP

Total potential capacity of park: 2.23MWp

Scale (@ A3) 1:1'250	Date: 8 JUN 2020
----------------------	------------------

Prepared by:

Inspiring renewable energy

© Crown Copyright & Database Rights 2020
Ordnance Survey Licence 0100031673

Client: Awel Aman Tawe		
Project: Mynydd Y Gwrthyd Solar Farm		
Figure 1-2 - Site Layout	Dulas ref: E05419	
Drawn by: DR	Checked by: RK	Version: F

Every effort has been made to ensure the accuracy of the information provided on this figure. Dulas Ltd cannot be held responsible for any omissions or errors in the data supplied by third parties and hereby expressly disclaims any responsibility for any losses, disappointment, negligence or damage caused by reliance on the information contained on this figure.