


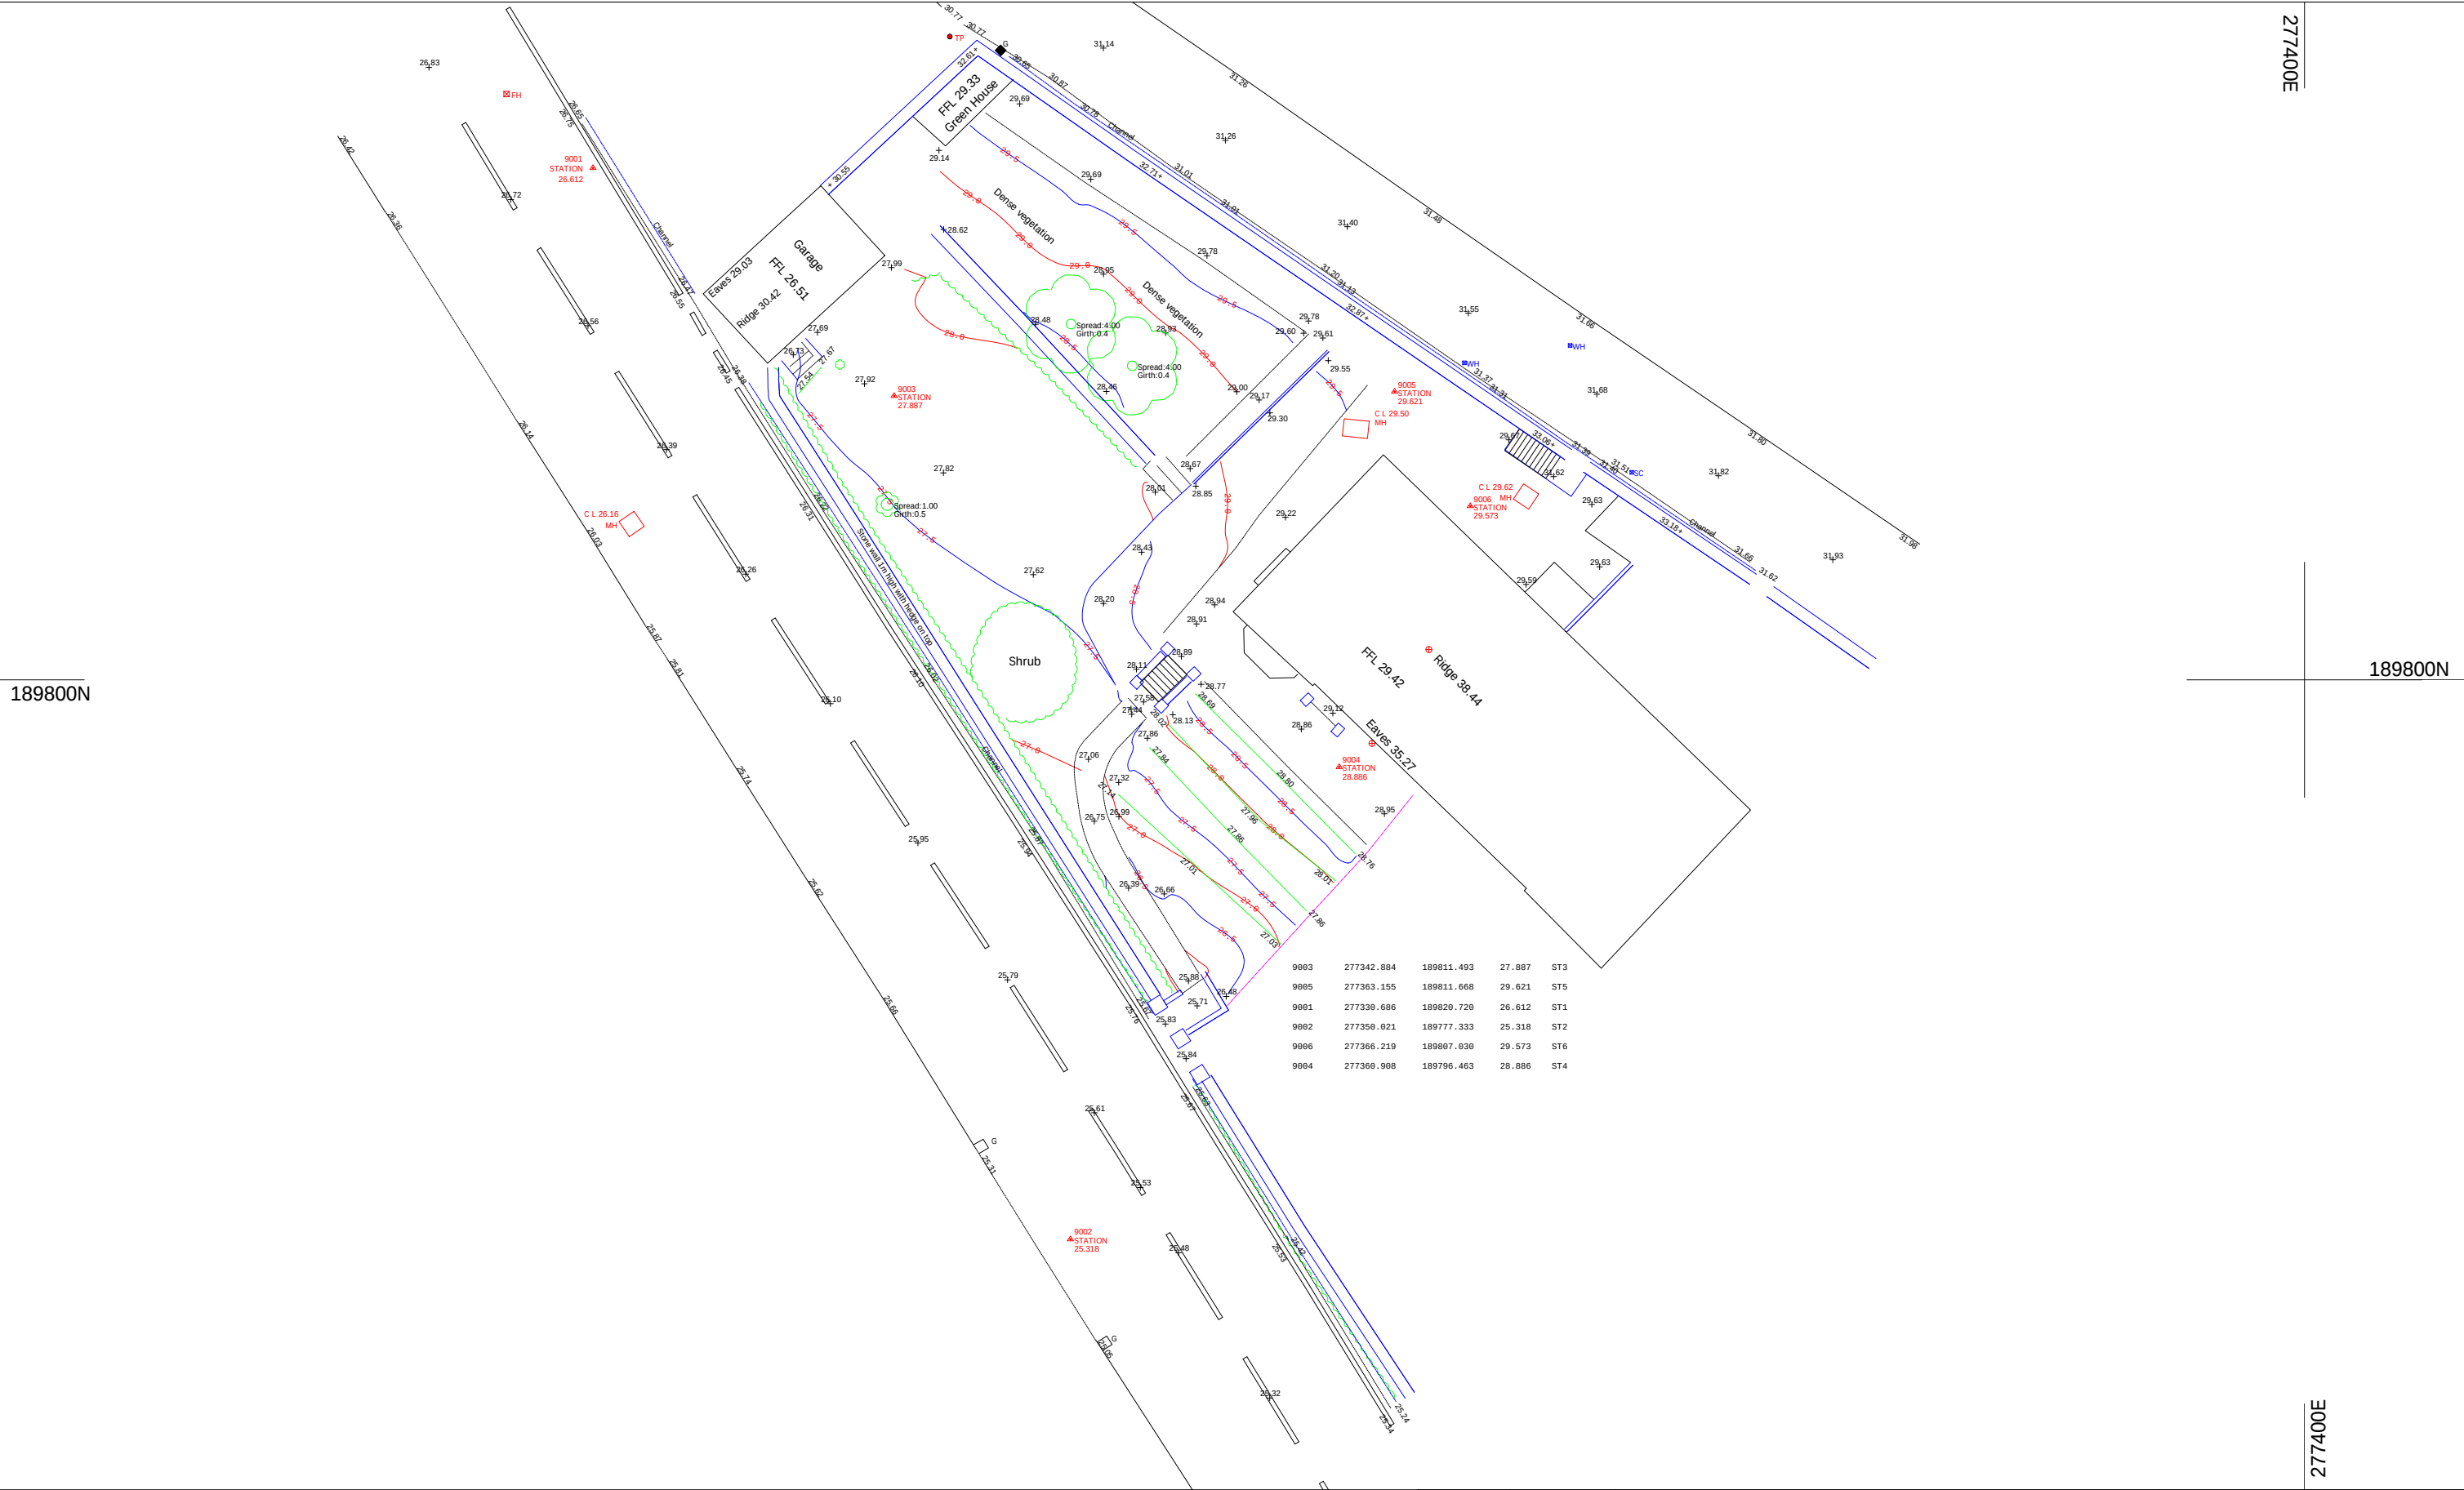

189800N

277400E


189800N

277400E

Wayne Evans Surveying Ltd
Westbury Castle
Abbey Drive
Gronant
Prestatyn

Mobile: 07736 740802

web: www.landsurveyorwales.com
e mail: wayne@landsurveyorwales.com

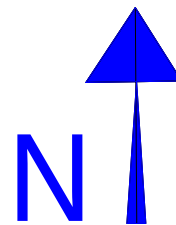

		Drawing Title:	Topographic Survey		Client	Kevyn Davies	
A3 print		Drawing No	1				
Project Title				Scale -			
Pen Y Cae Road				1:250			
Port Talbot				18/08/2020			