
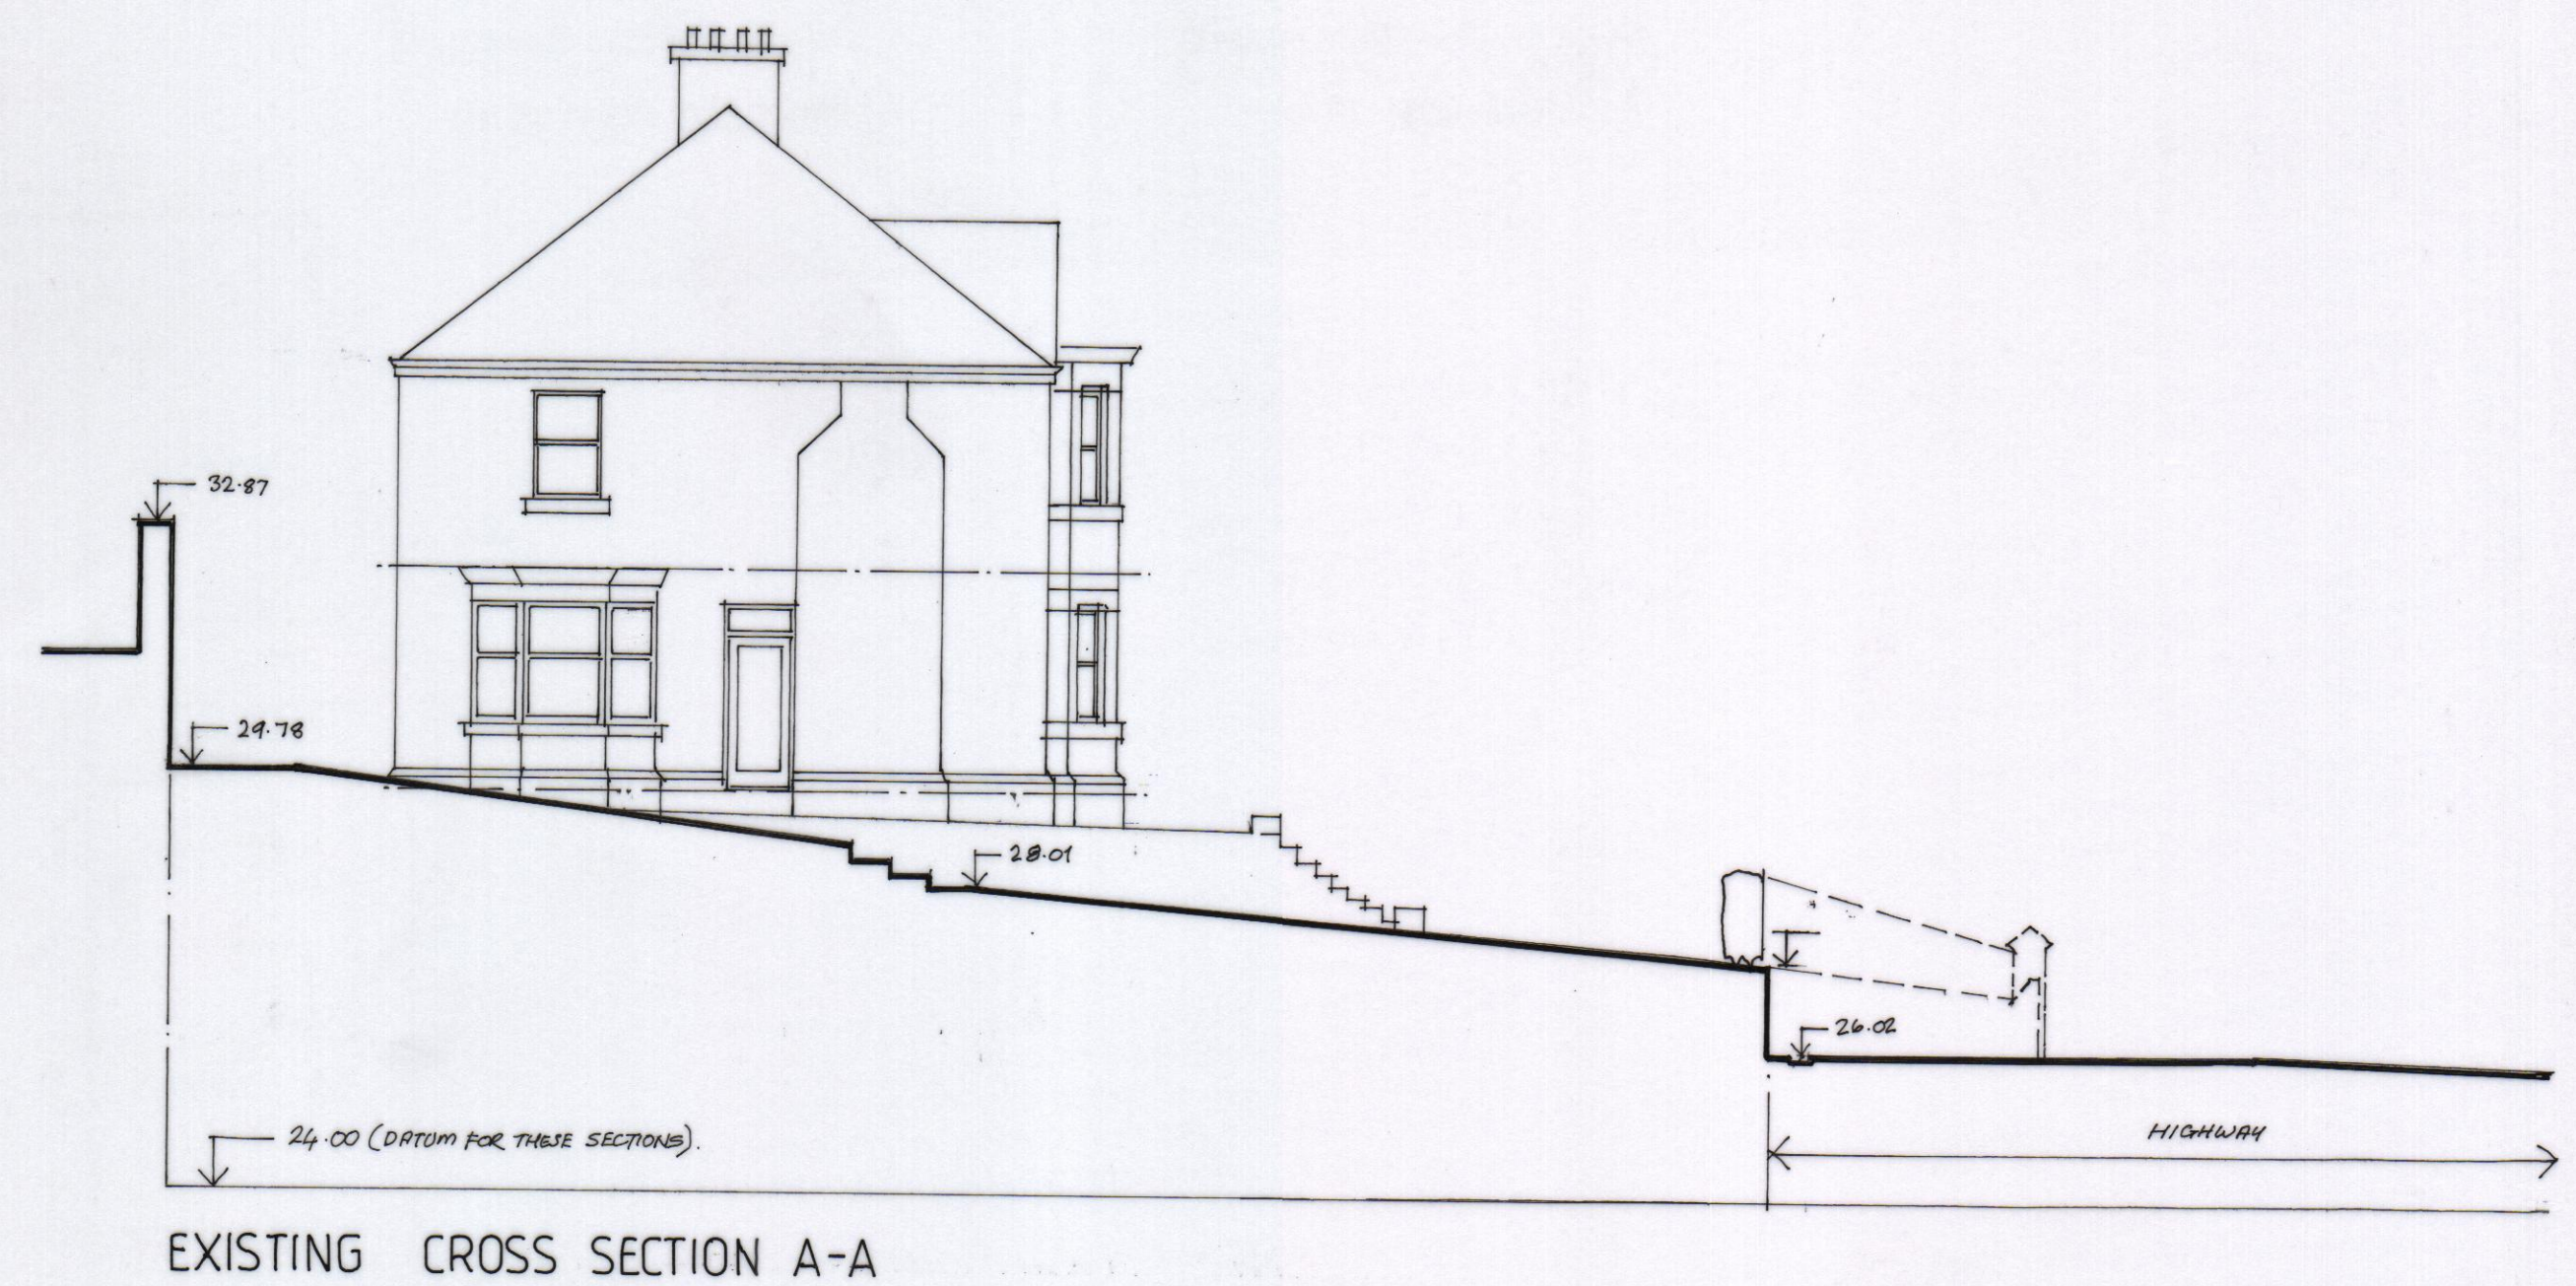
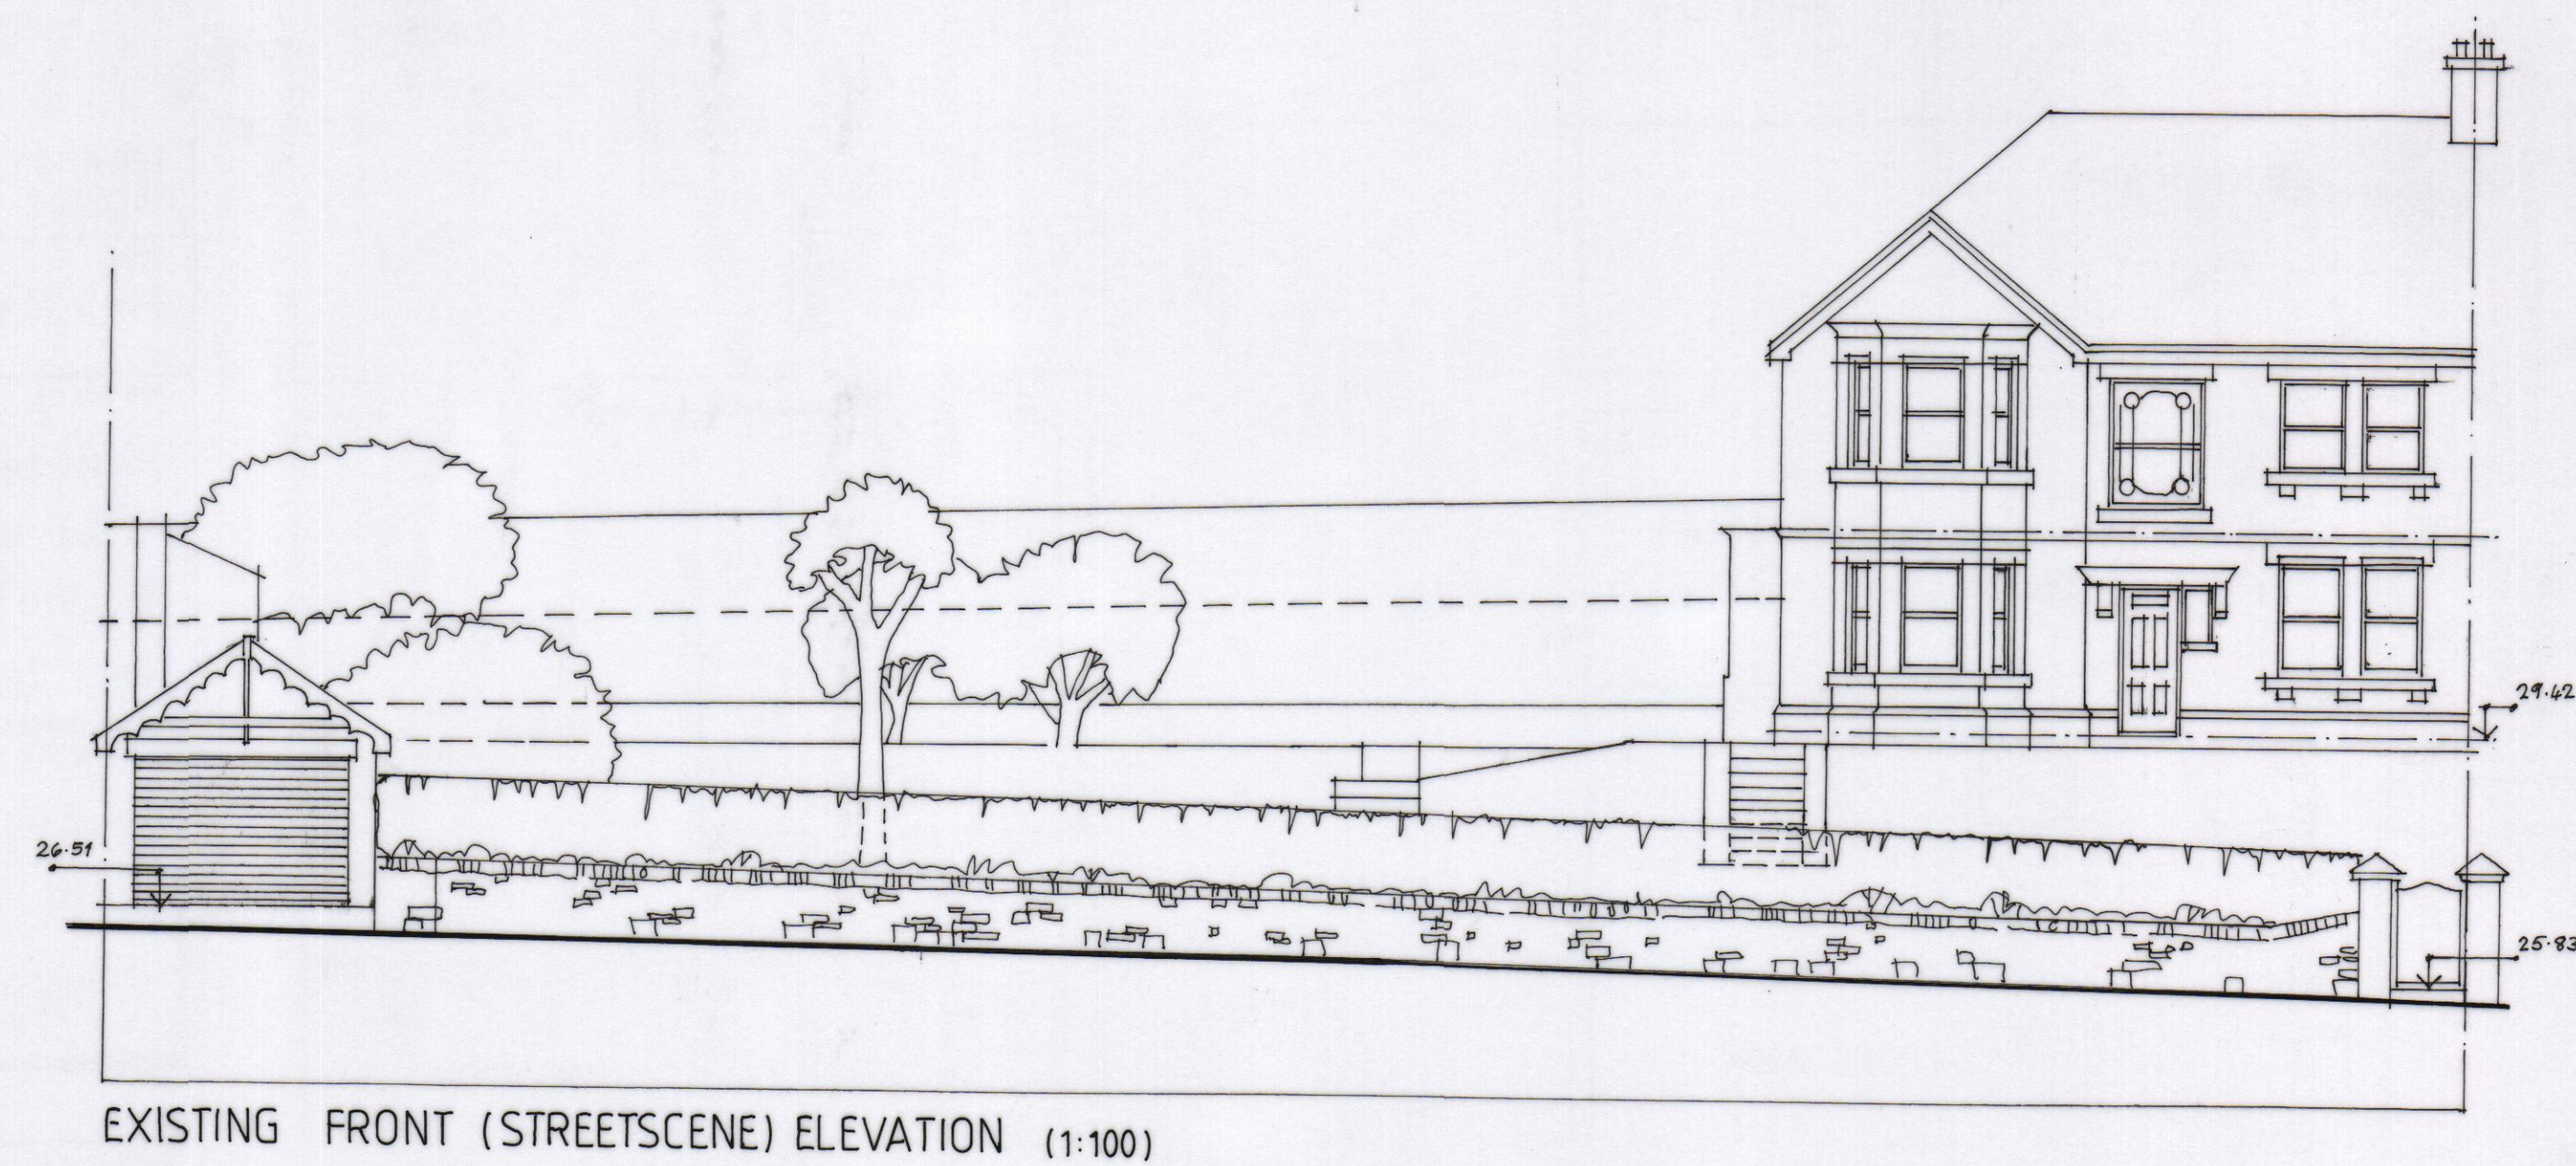
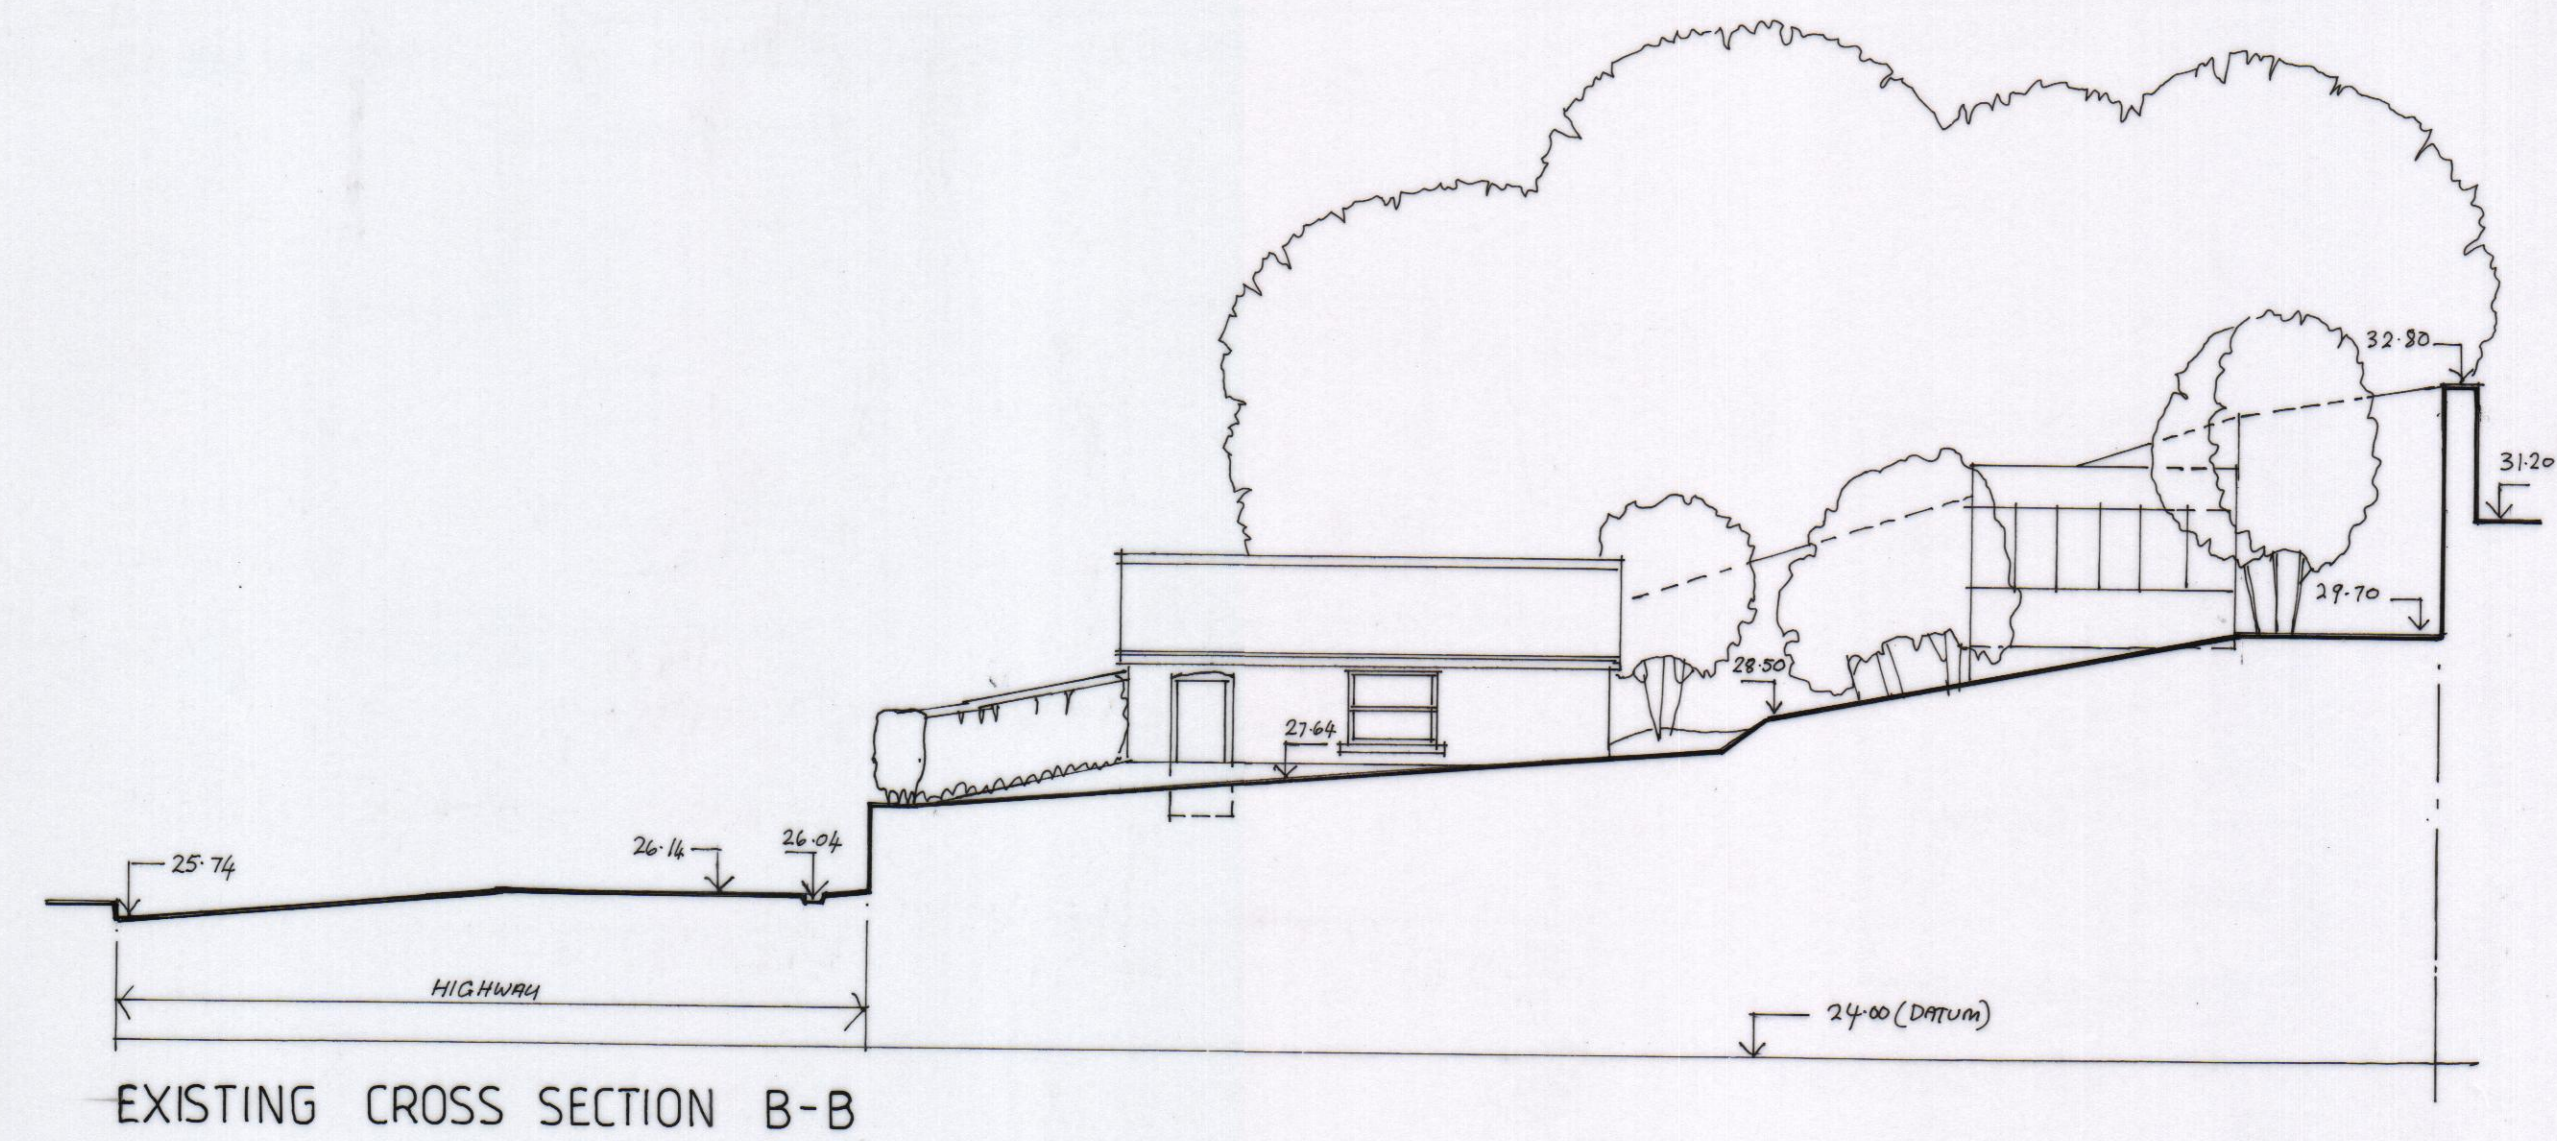


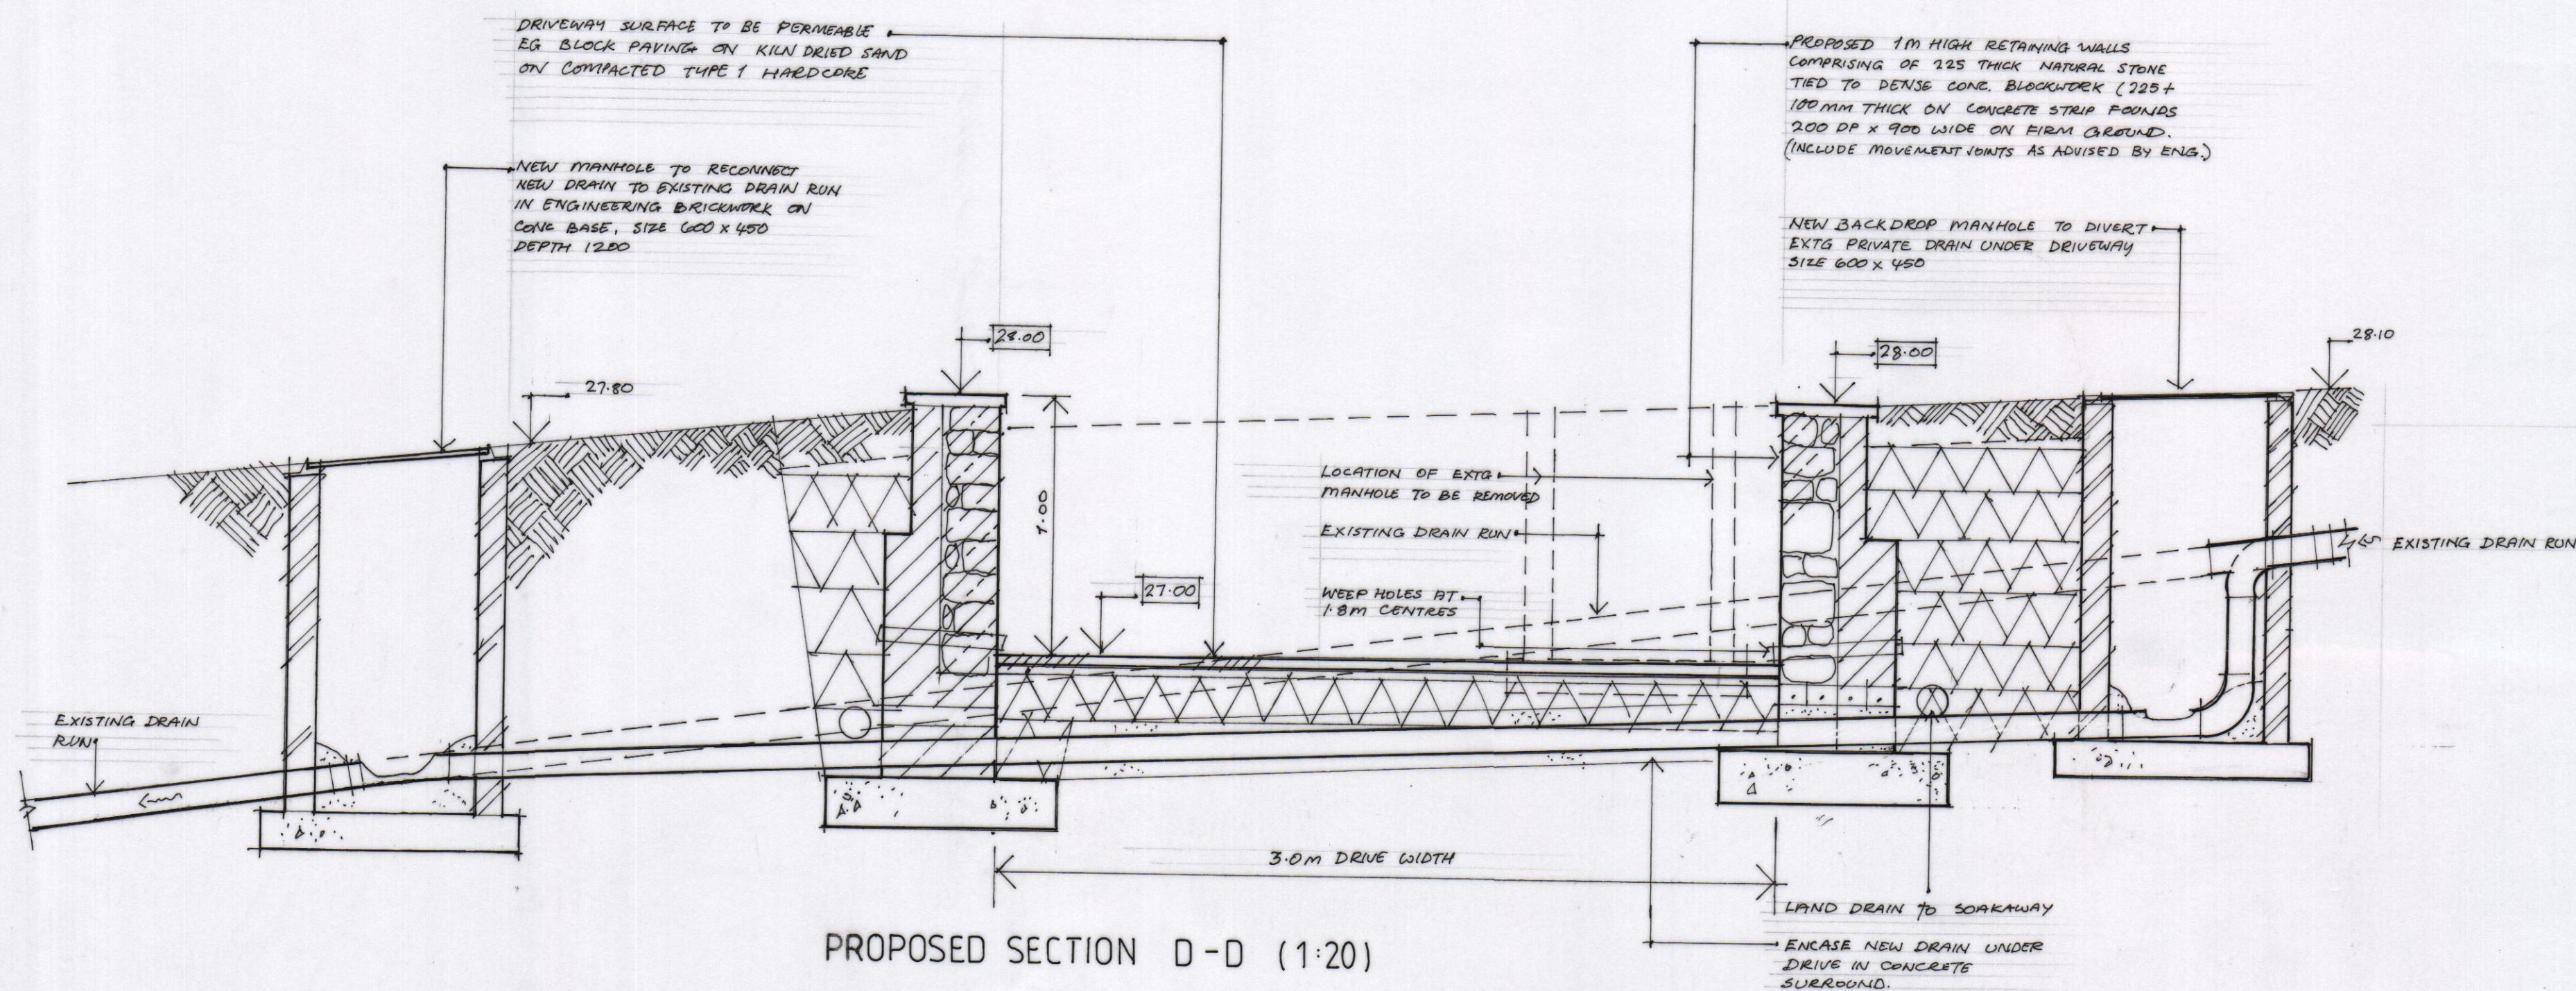

project: PROPOSED NEW ACCESS & DRIVEWAY TO:- 95, PEN Y CAE RD, PORT TALBOT, SA13 2EG.	client: Mr. I. HOPKINS	scale: 1:100	
		date: Oct 2020	
	drawing title EXISTING ELEVATION & SECTIONS (with 1:20 PROPO	drawn: Kevyn Davies Chartered Architect	rev.
		drg no. A.H. 02.	