


A 4109

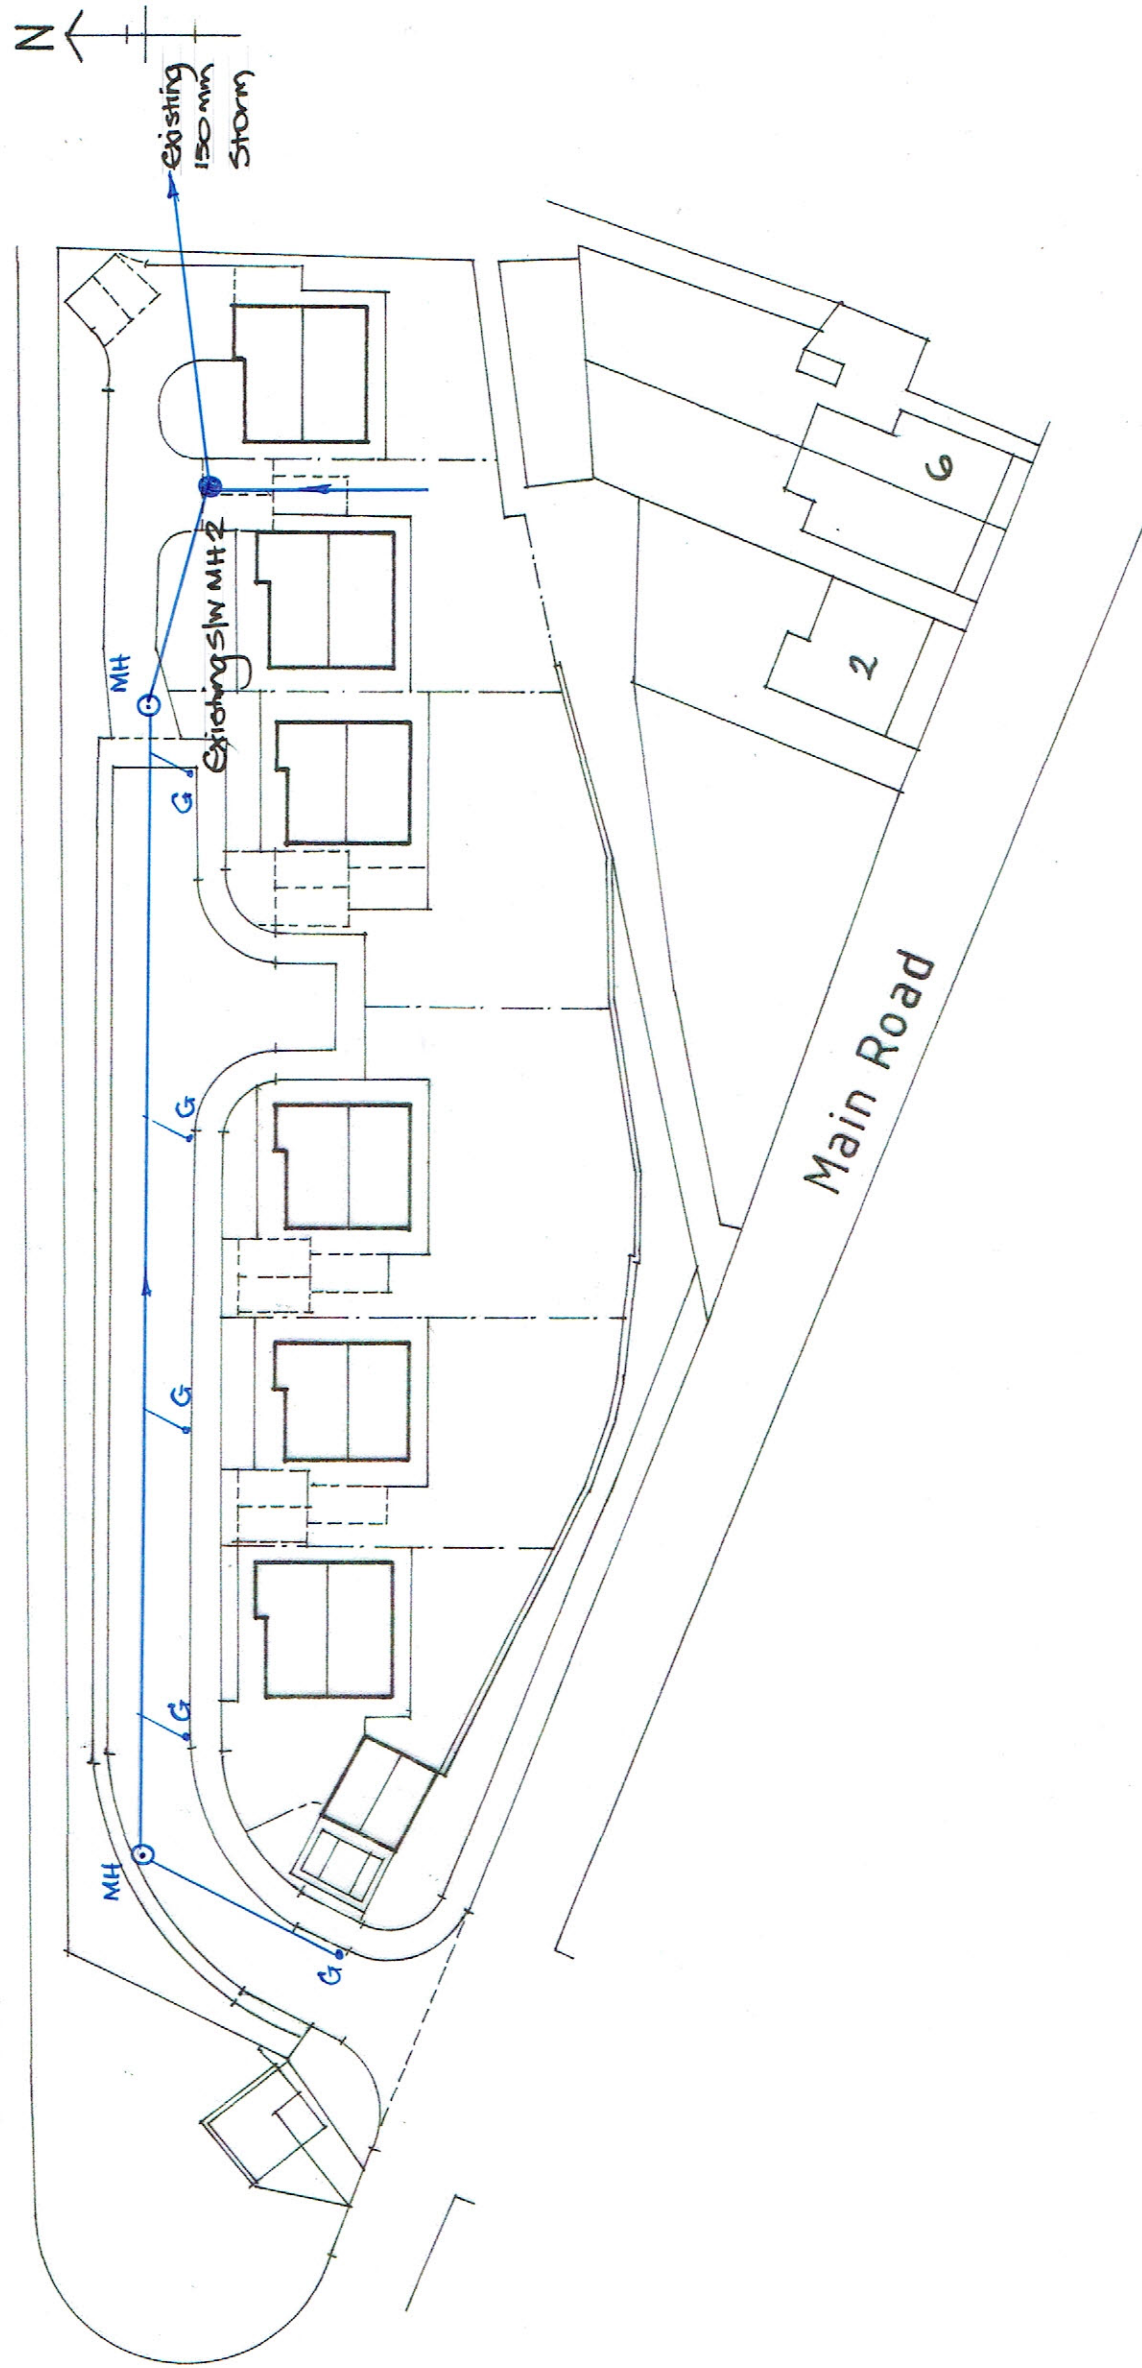

— All highway drainage to
be v.c. 150mm ϕ pipework.

Highway Drainage Layout

Drg N° TMM/DC/11A