

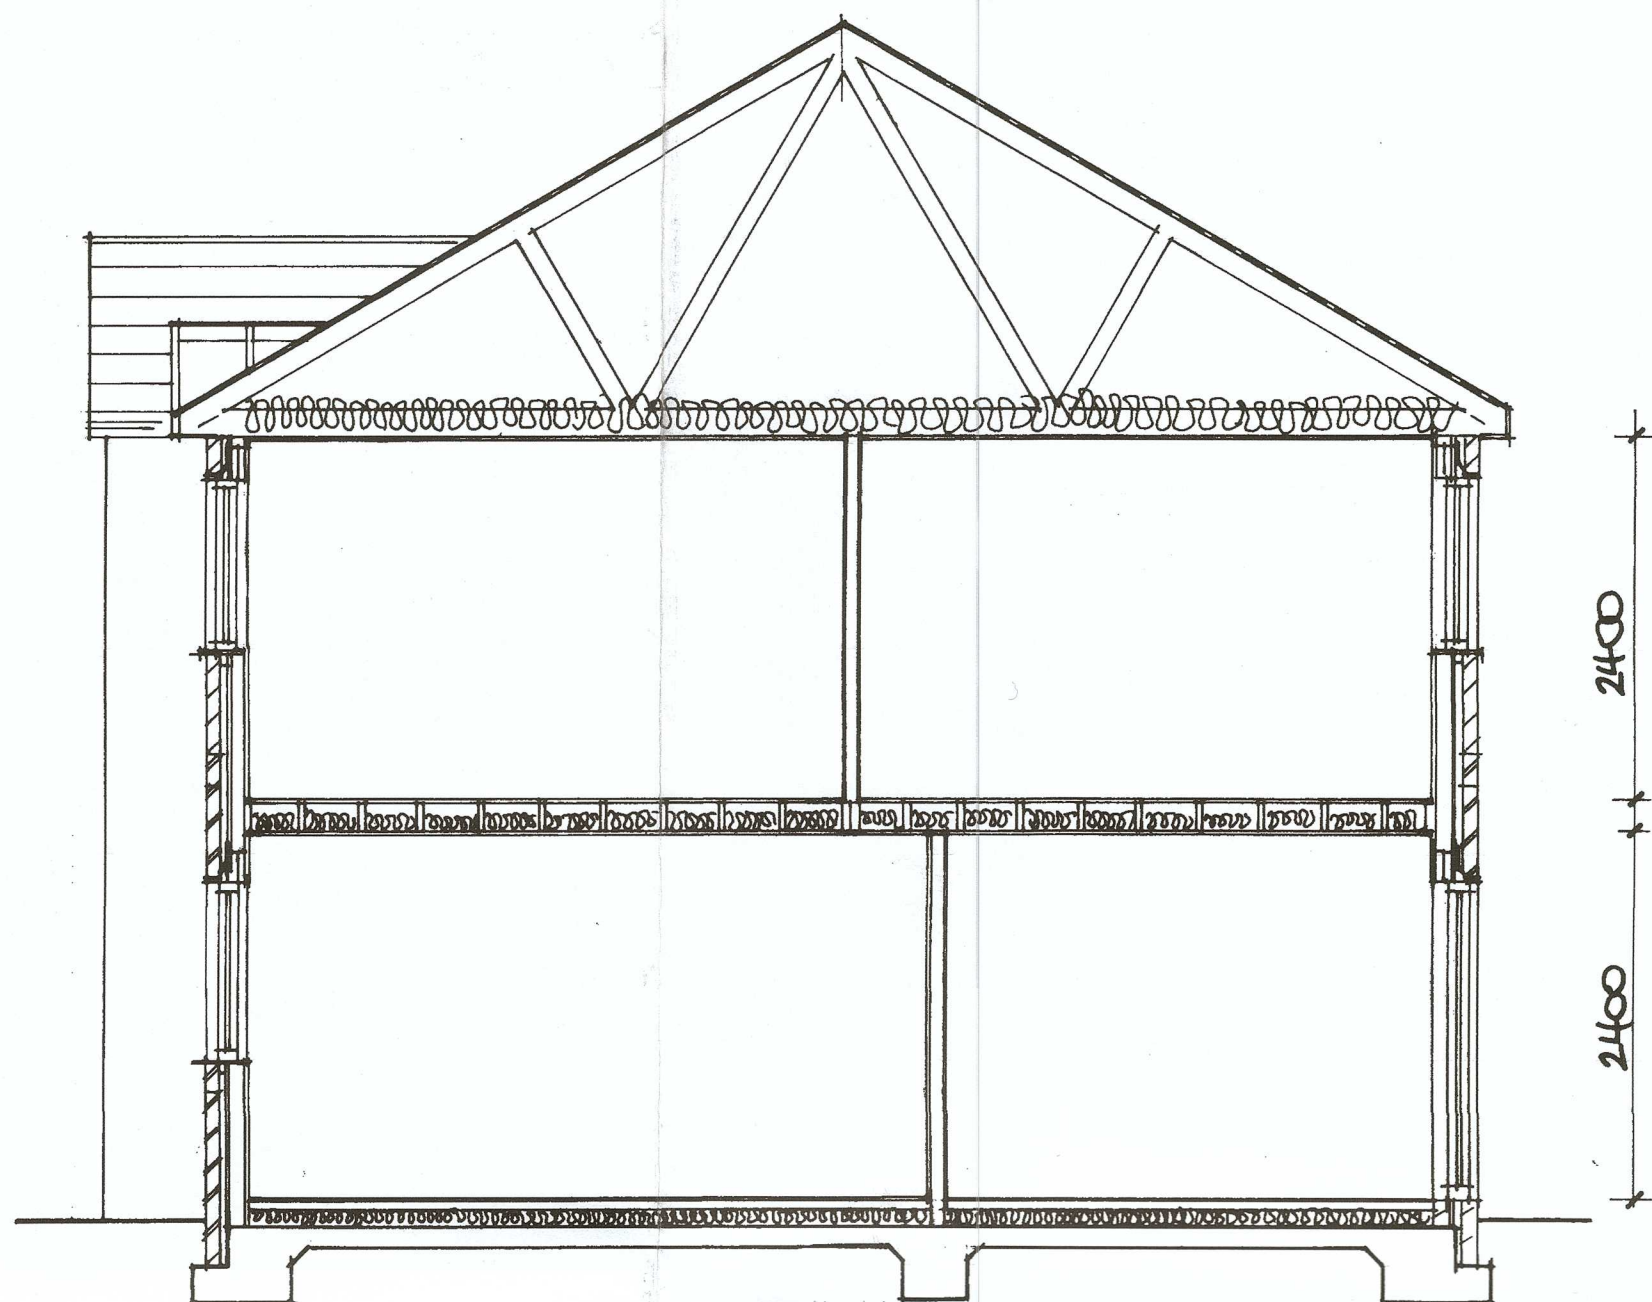


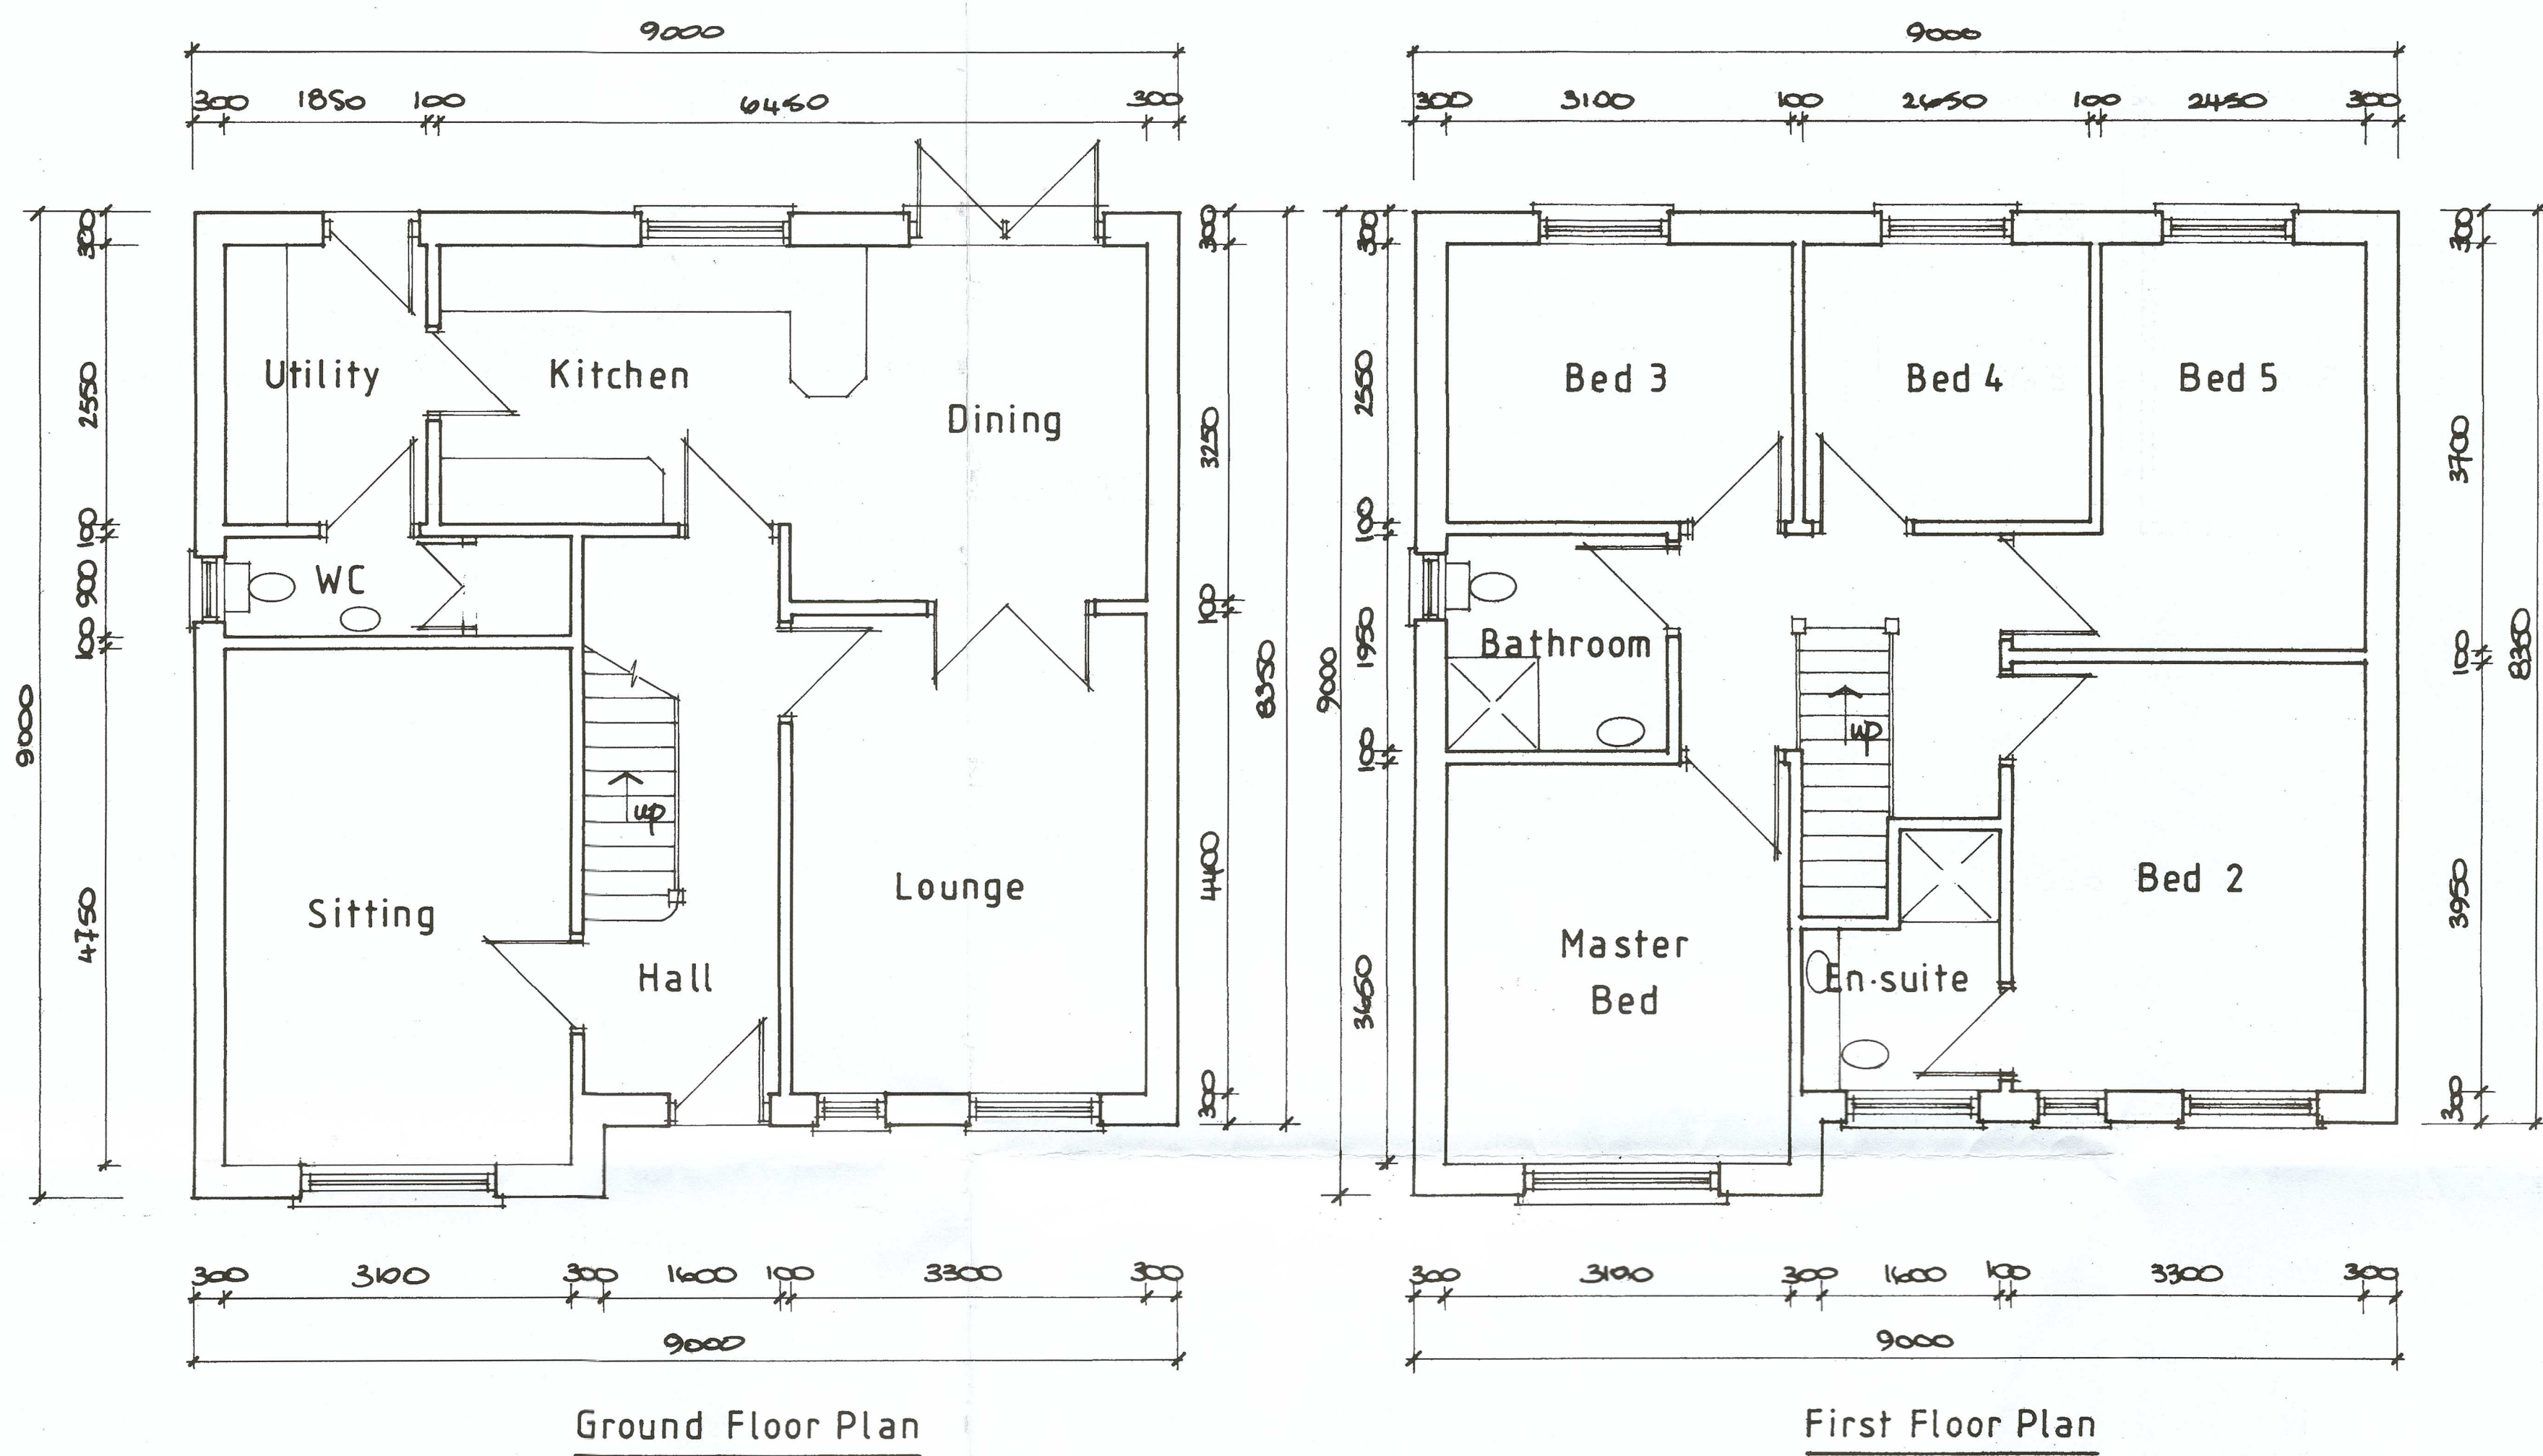

Sectional View

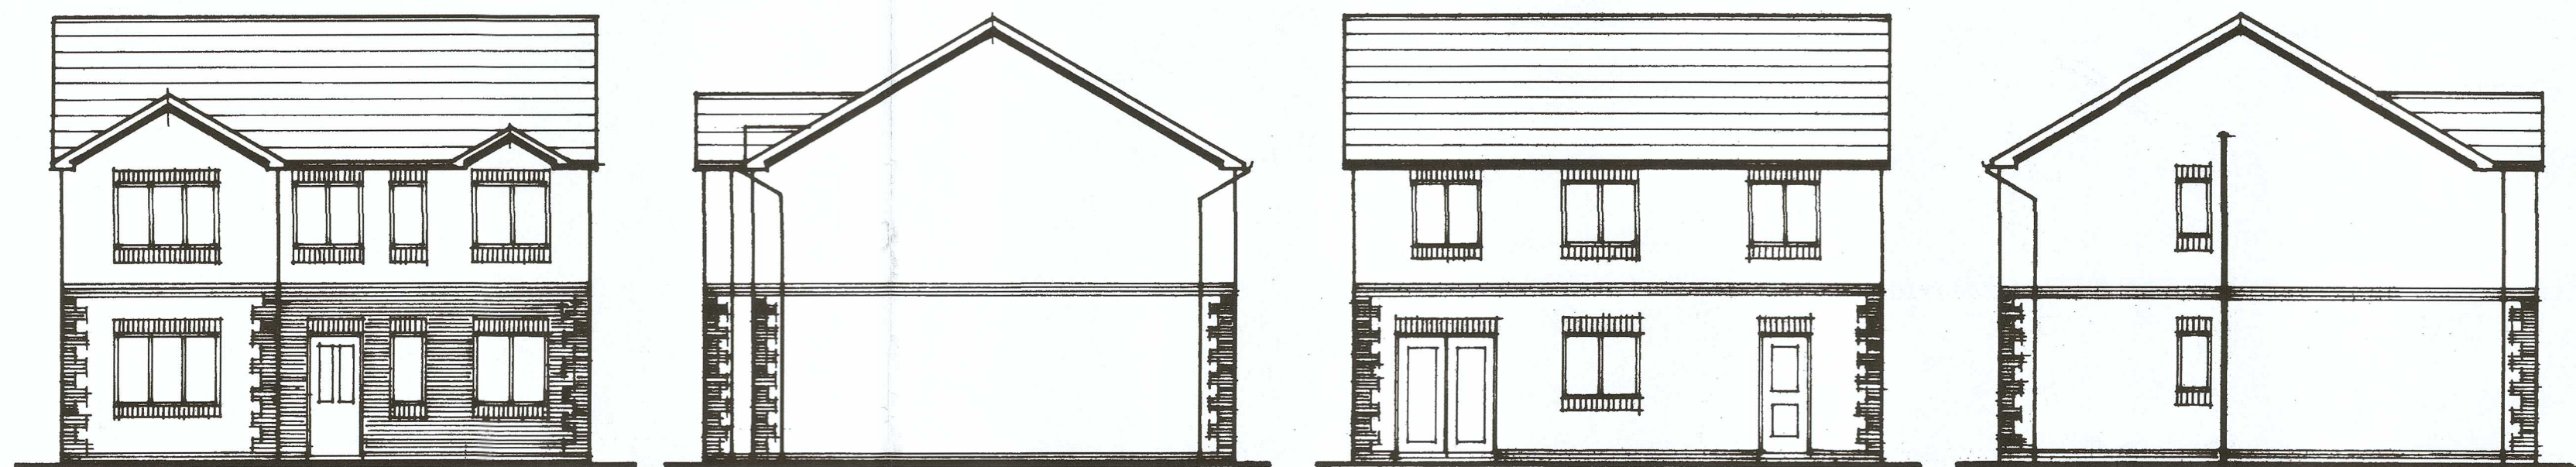

Elevation to North

Elevation to East

Elevation to South

Elevation to West

Specification for House Sparrow Terrace.
Wooden (or woodcrete) nest box with three
sub. divisions to support three nesting pairs.
To be placed under the eaves of dwellings.
Entrance holes 32 mm diameter.
Dimensions 4310 x W 370 x D 185 mm.

Swift Nest Box Specification
Wide box with small slit shaped entrance hole.
Must be placed under or close to roofs,
at least 50m from the ground.
Dimensions 4150 x W 340 x D 150 mm.

Scheme:	
Proposed Residential Development	
Title:	
Former site of Tŷ Maes Marchog, Dyffryn Cellwen, Neath. House Type 1	
Dwg No:	Date:
TMM/DC/ 01	Jan 2020
Scales:	Client:
1/50 ; 1/100	Mr J.Carroll