


© Whittam Cox Architects - Disclaimer:

This drawing is copyright of WCEC Group Ltd trading as Whittam Cox Architects, and shall not be reproduced nor used for any other purpose without the written permission of the Architects. This drawing must be read in conjunction with all other related drawings and documentation. It is the contractors responsibility to ensure full compliance with the Building Regulations. [REDACTED] It is the contractors responsibility to check and verify all dimensions on site. Any discrepancies to be reported immediately.

IF IN DOUBT ASK:

Materials not in conformity with relevant British or European Standards/Codes of practice or materials known to be deleterious to health & safety must not be used or specified on this project.

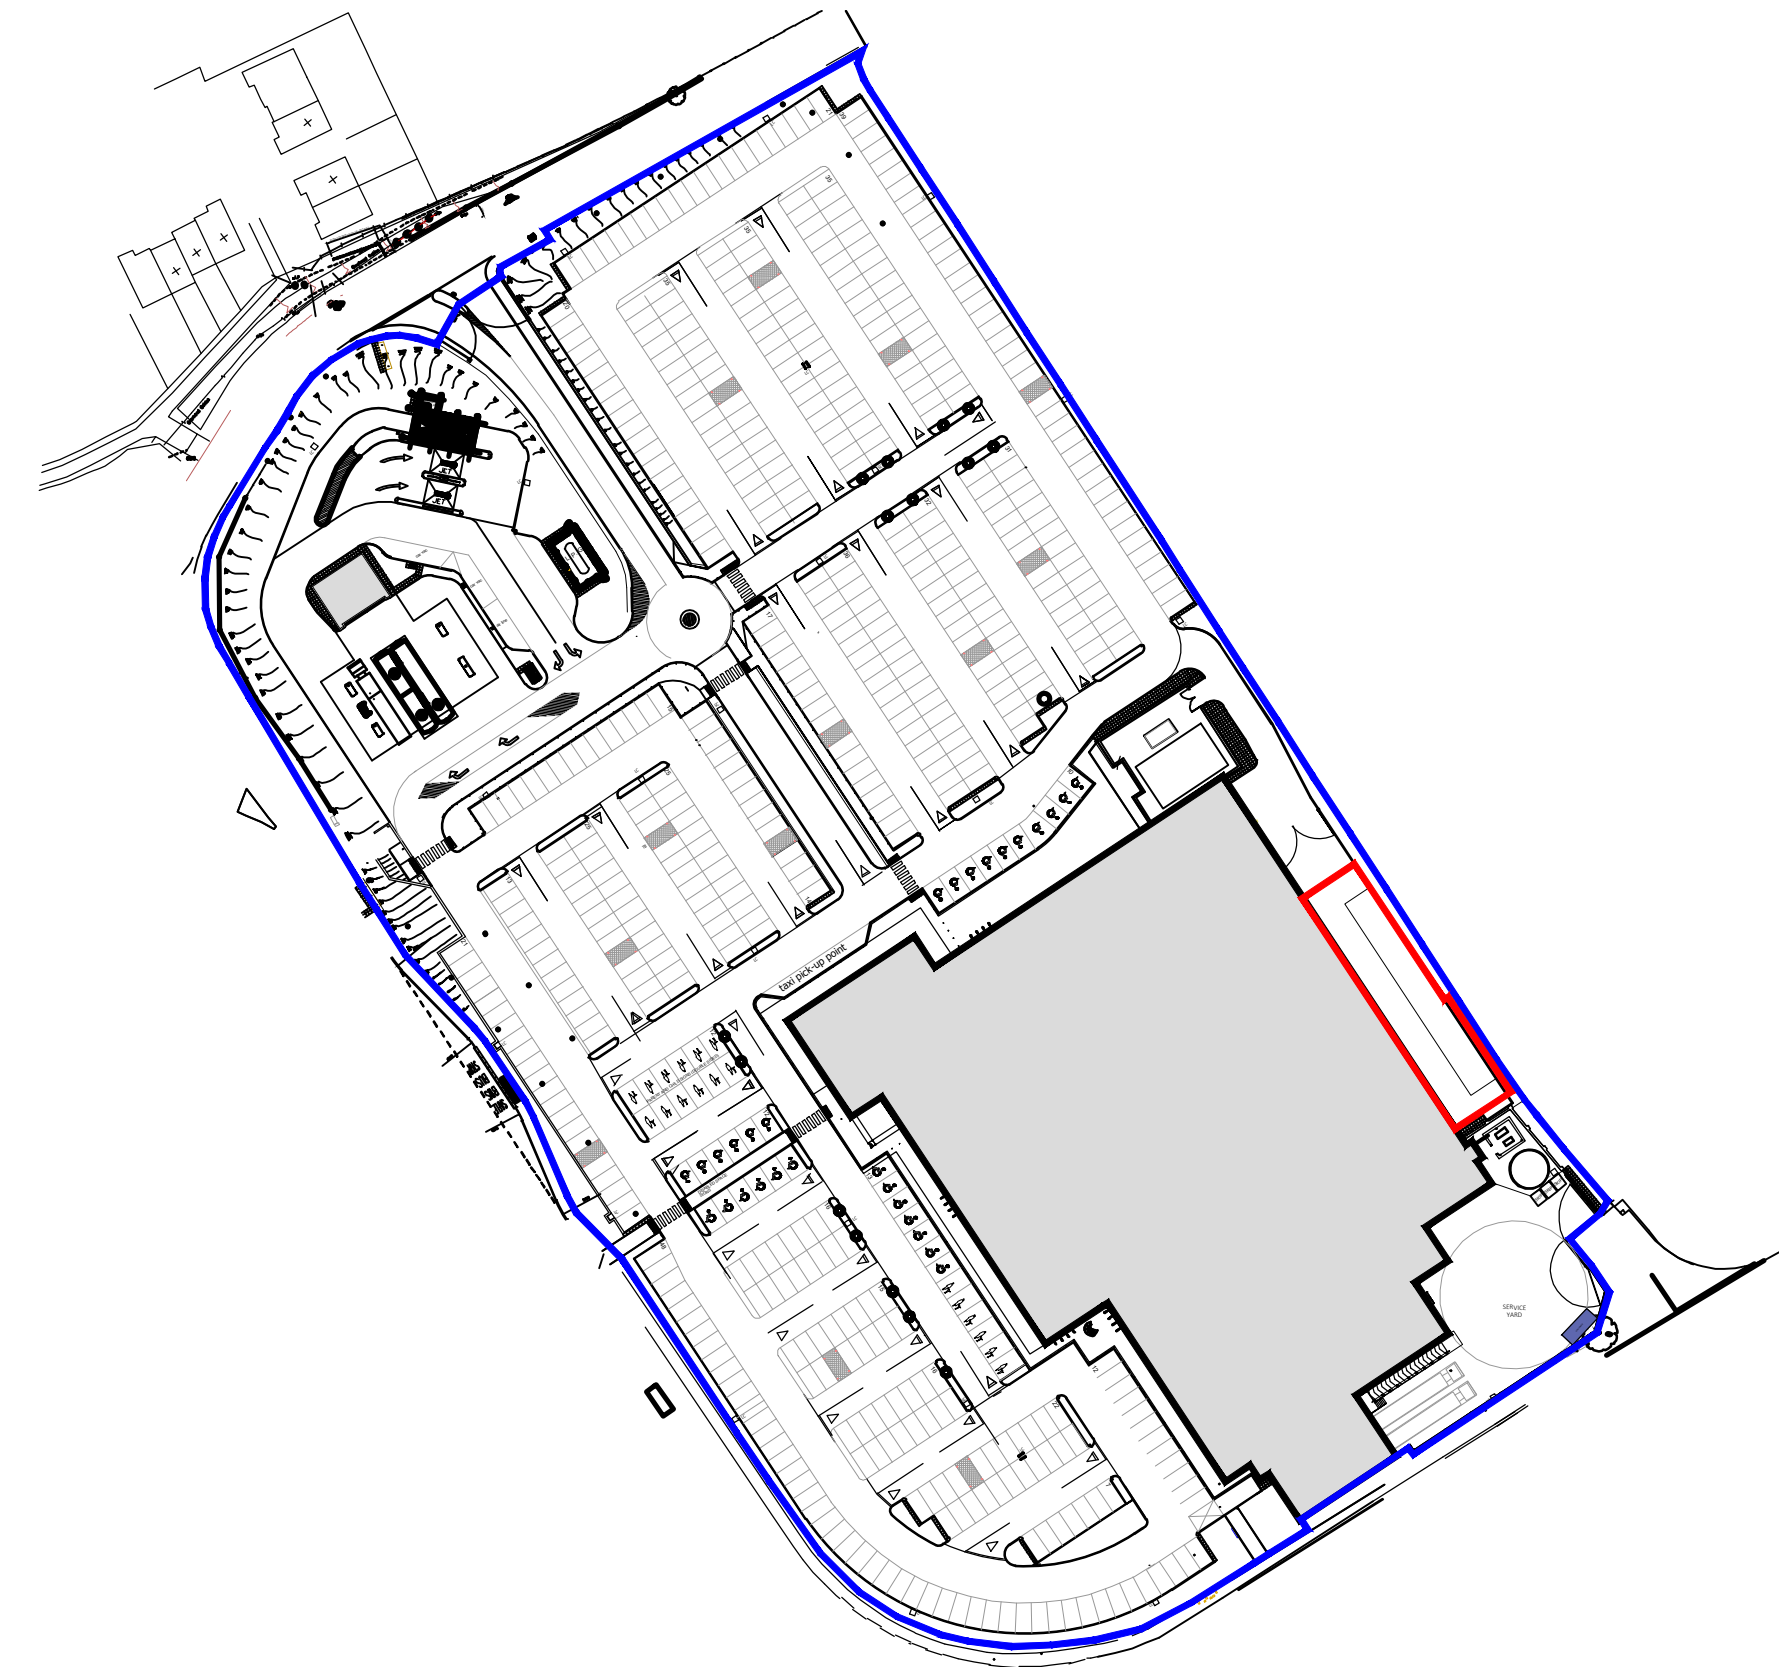

APPLICATION BOUNDARY
0.120acr / 0.0485hec

INDICATIVE APPLICANT
OWNERSHIP BOUNDARY

A	DATE	Drawings updated to reflect updated scheme	LH/GT
No	Date	Description	Drwn/Chkd By
CLIENT			



PROJECT

096 PORT TALBOT
HOME SHOPPING

TITLE

LOCATION PLAN

DRAWING STATUS		
PLANNING		
DRAWN	LH	CHECKED JG
SCALE	1:1250 @ A3	
DATE	JULY 2020	

Whittam Cox ARCHITECTS		Chesterfield / 01246 260261 London / 020 3388 0019 Leeds / 0113 468 2450 whittamcox.com
JOB NO.	DRAWING NO.	REV
200308	PL_01	A