



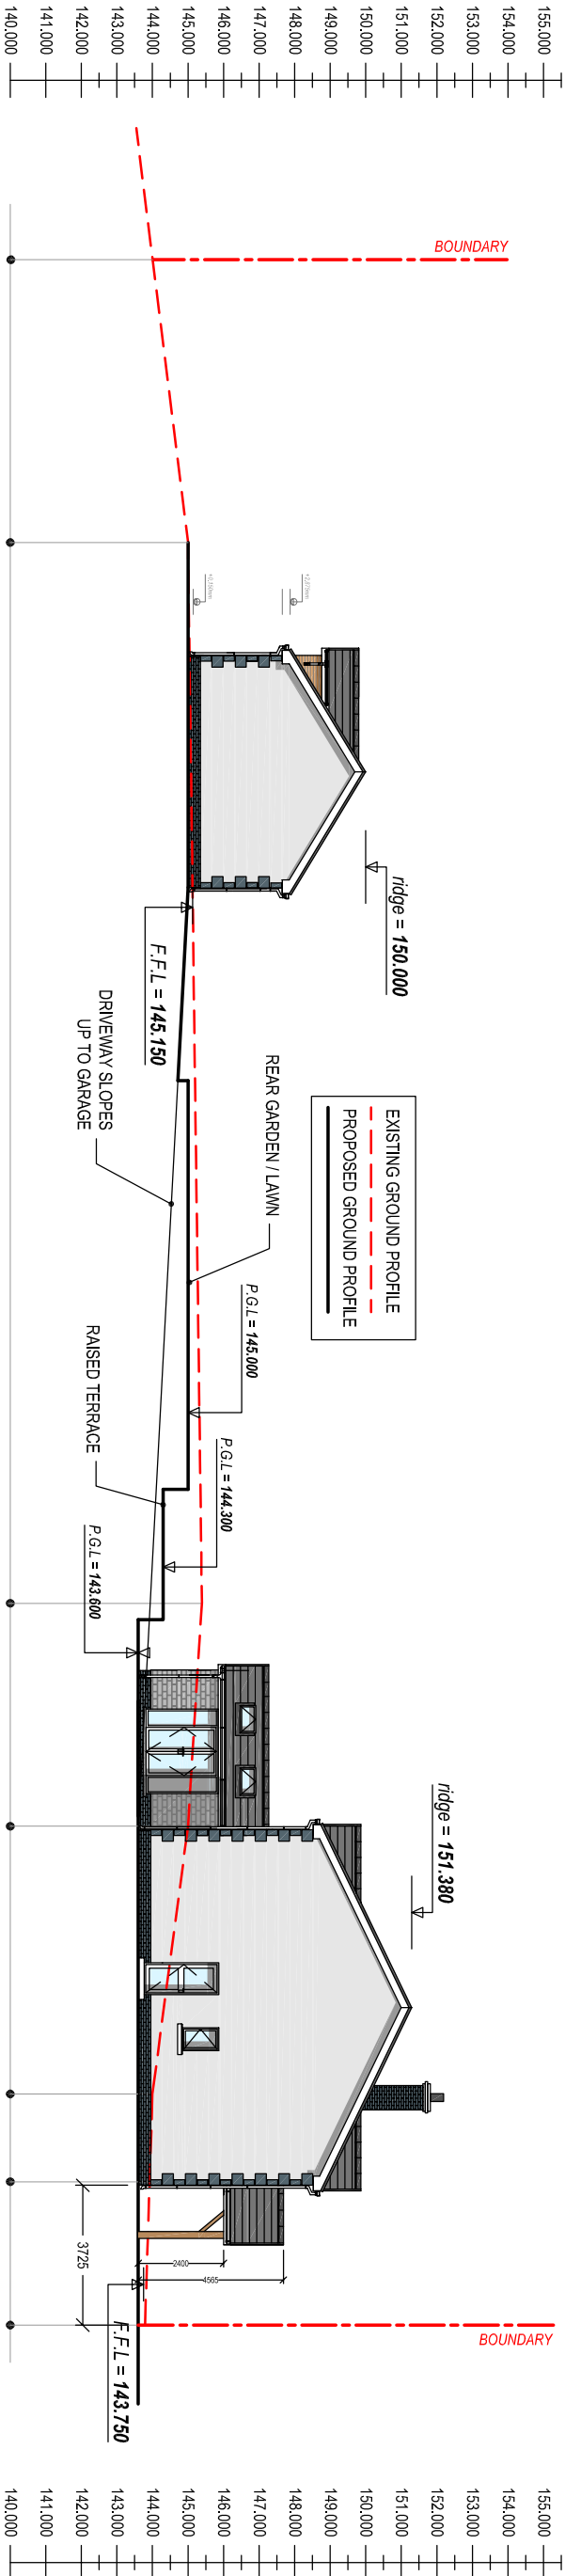

PROPOSED SECTION X-1
Scale 1:200

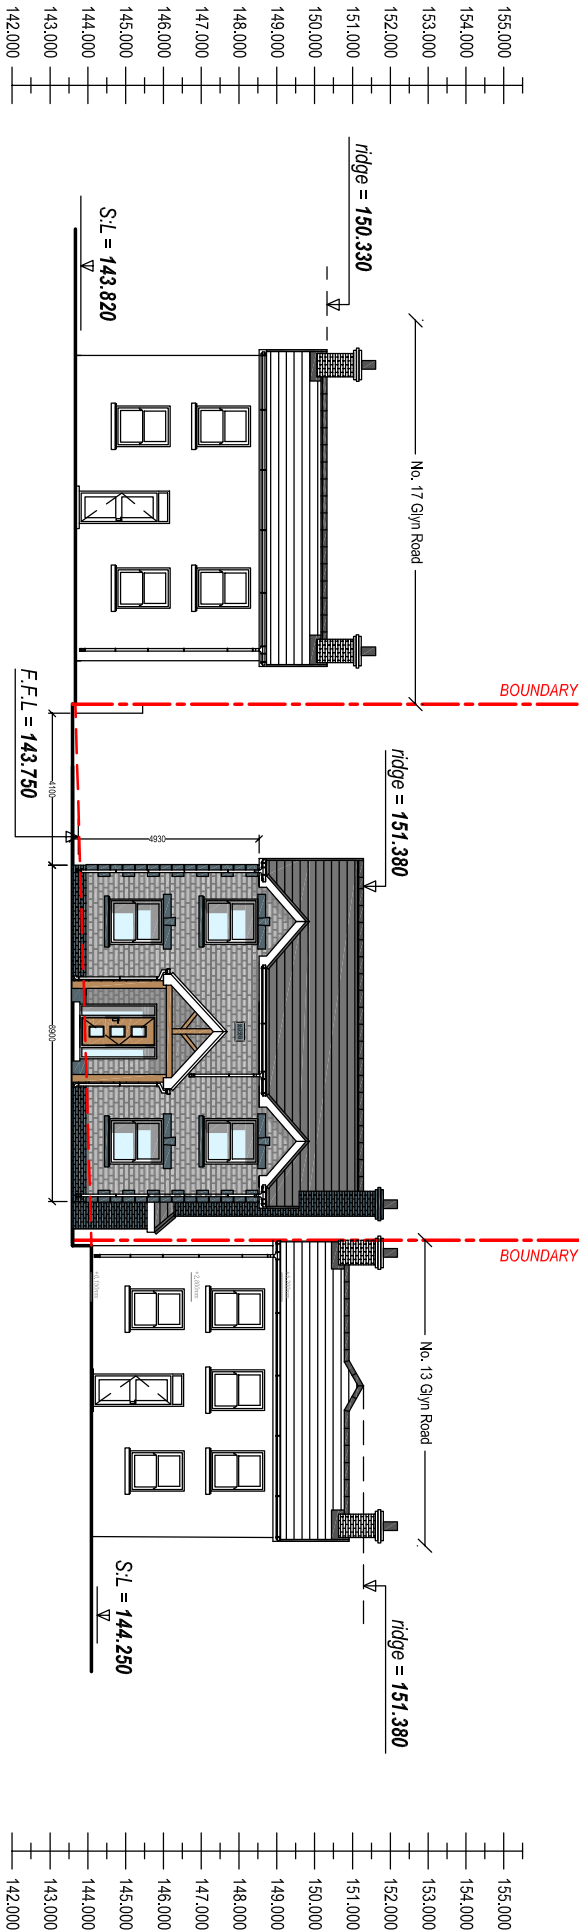

PROPOSED SECTION X-2 - STREET SCENE ELEVATION
Scale 1:200

Client:

Mr. N. Staines & Miss E. Jones
1 Glyn Road
Lower Brynman
SA18 1SS

Project Title:

PROPOSED DETACHED DWELLING
on Land at 15 Glyn Road
Lower Brynman

General Notes:

1. Do not scale from this drawing. Take squared dimensions only.
2. Dimensions are in millimeters unless otherwise stated.

Drawing Issue:

PLANNING

Drawing Title:

EXISTING & PROPOSED SITE SECTIONS

Drawing No:

Revision: C

Date:

Revised: 27-11-2020

Scale(s):

Paper Size: A3



Cwm Planning & Design Ltd.
(architectural and Draughting Services)