



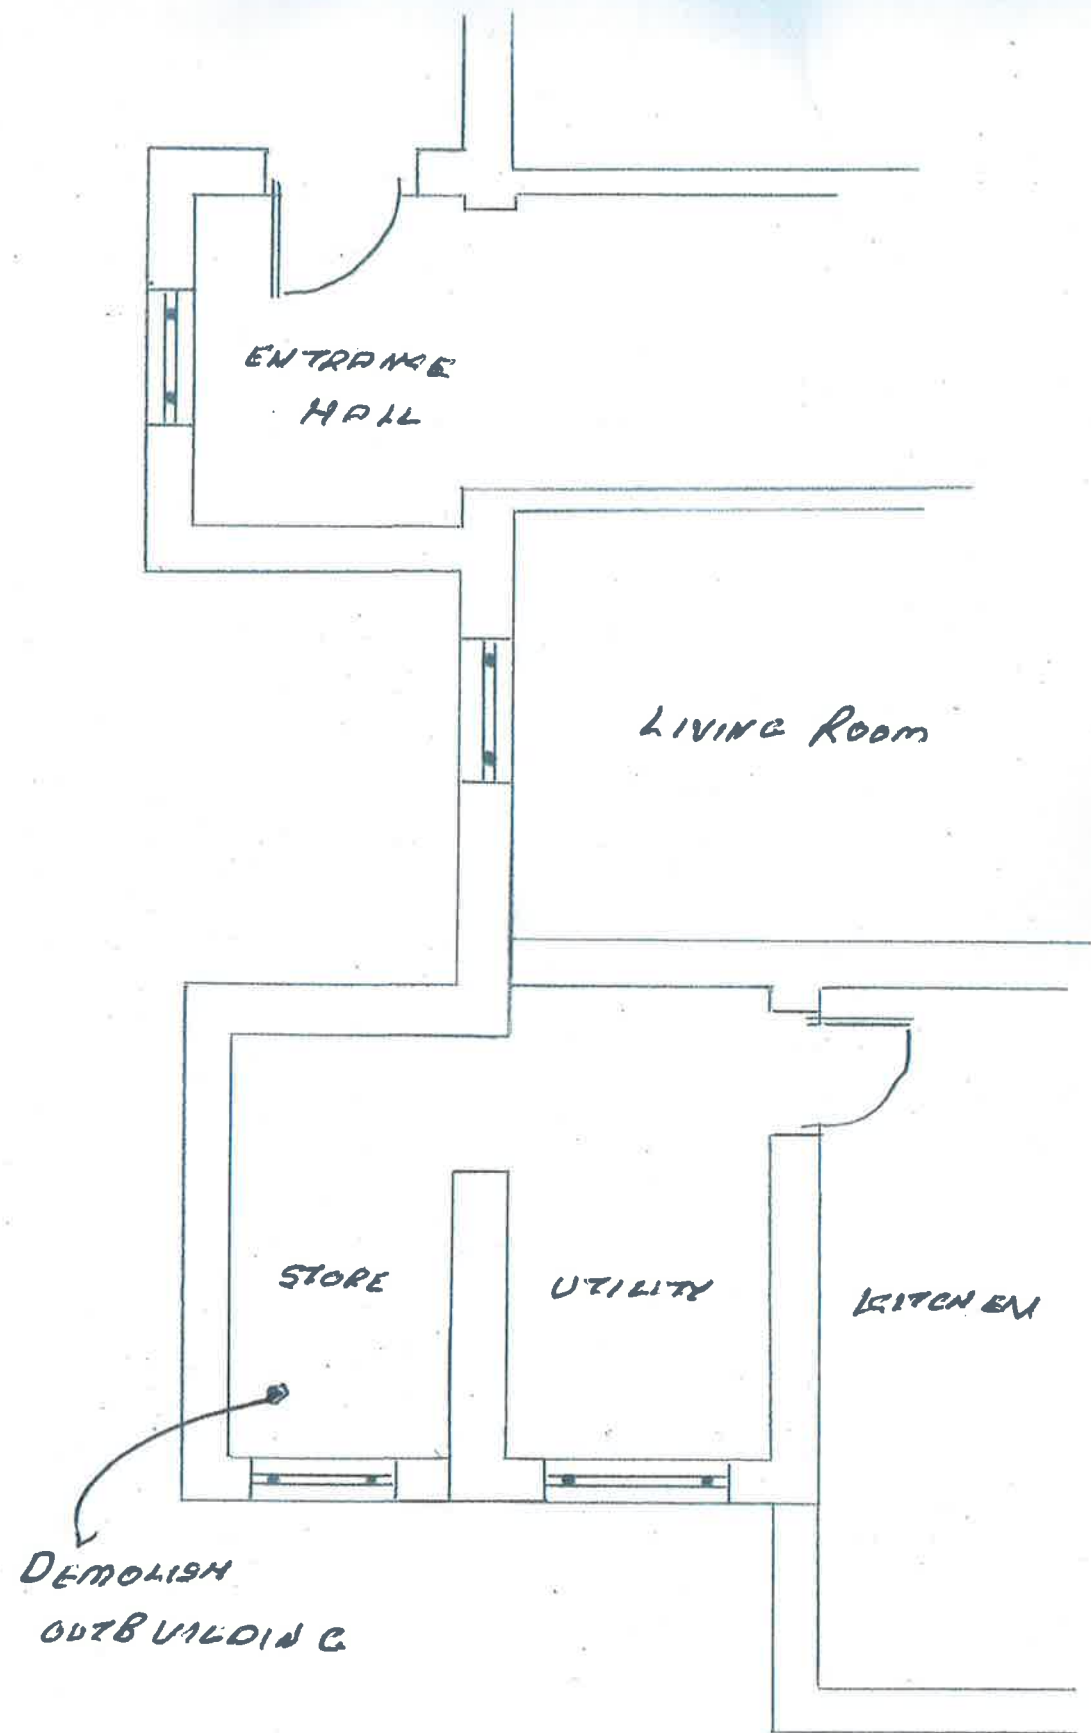

PART GROUND FLOOR EXISTING

$$\begin{array}{l} \text{EXTENDED AREA} \\ 5.55 \times 2.80 \\ = 15.40 \text{ m}^2 \end{array}$$

SCALE 1:100

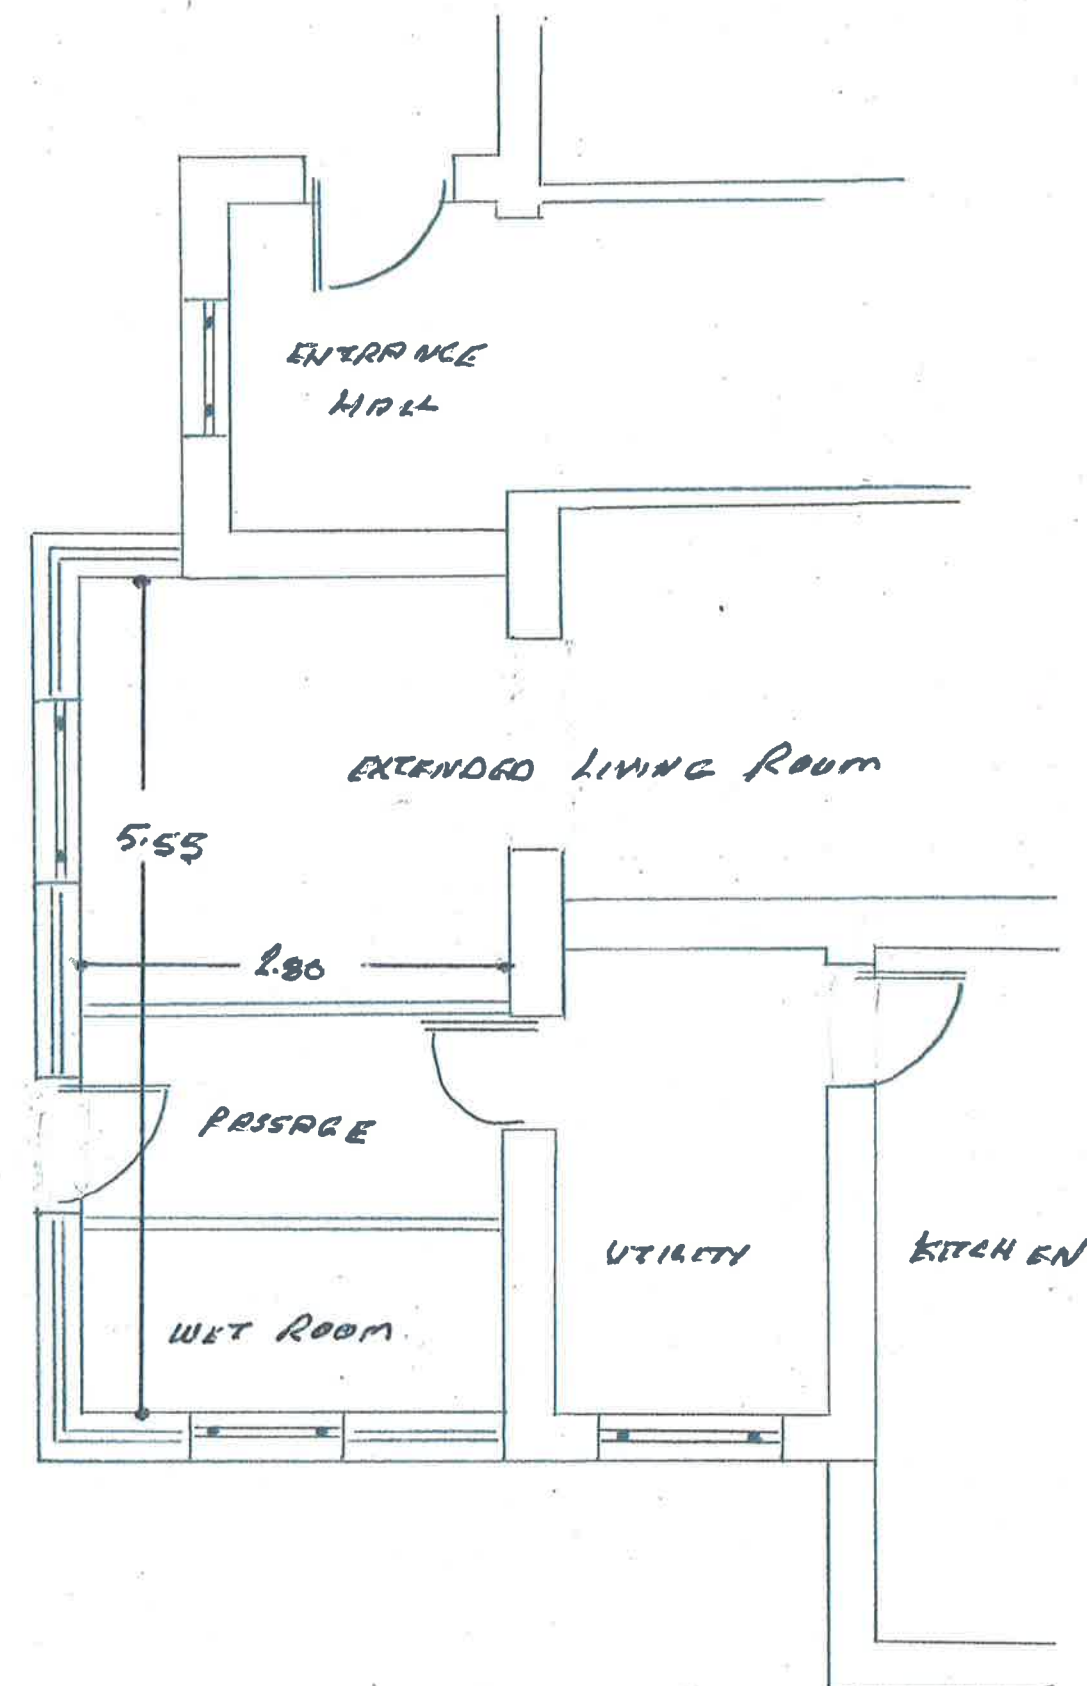

PART GROUND FLOOR PROPOSED

PROPOSED SINGLE STOREY SIDE EXTENSION at 20 DIMLA ROAD, NORTH FOR MR RICHARD HYNES