


100mm
50mm
10mm

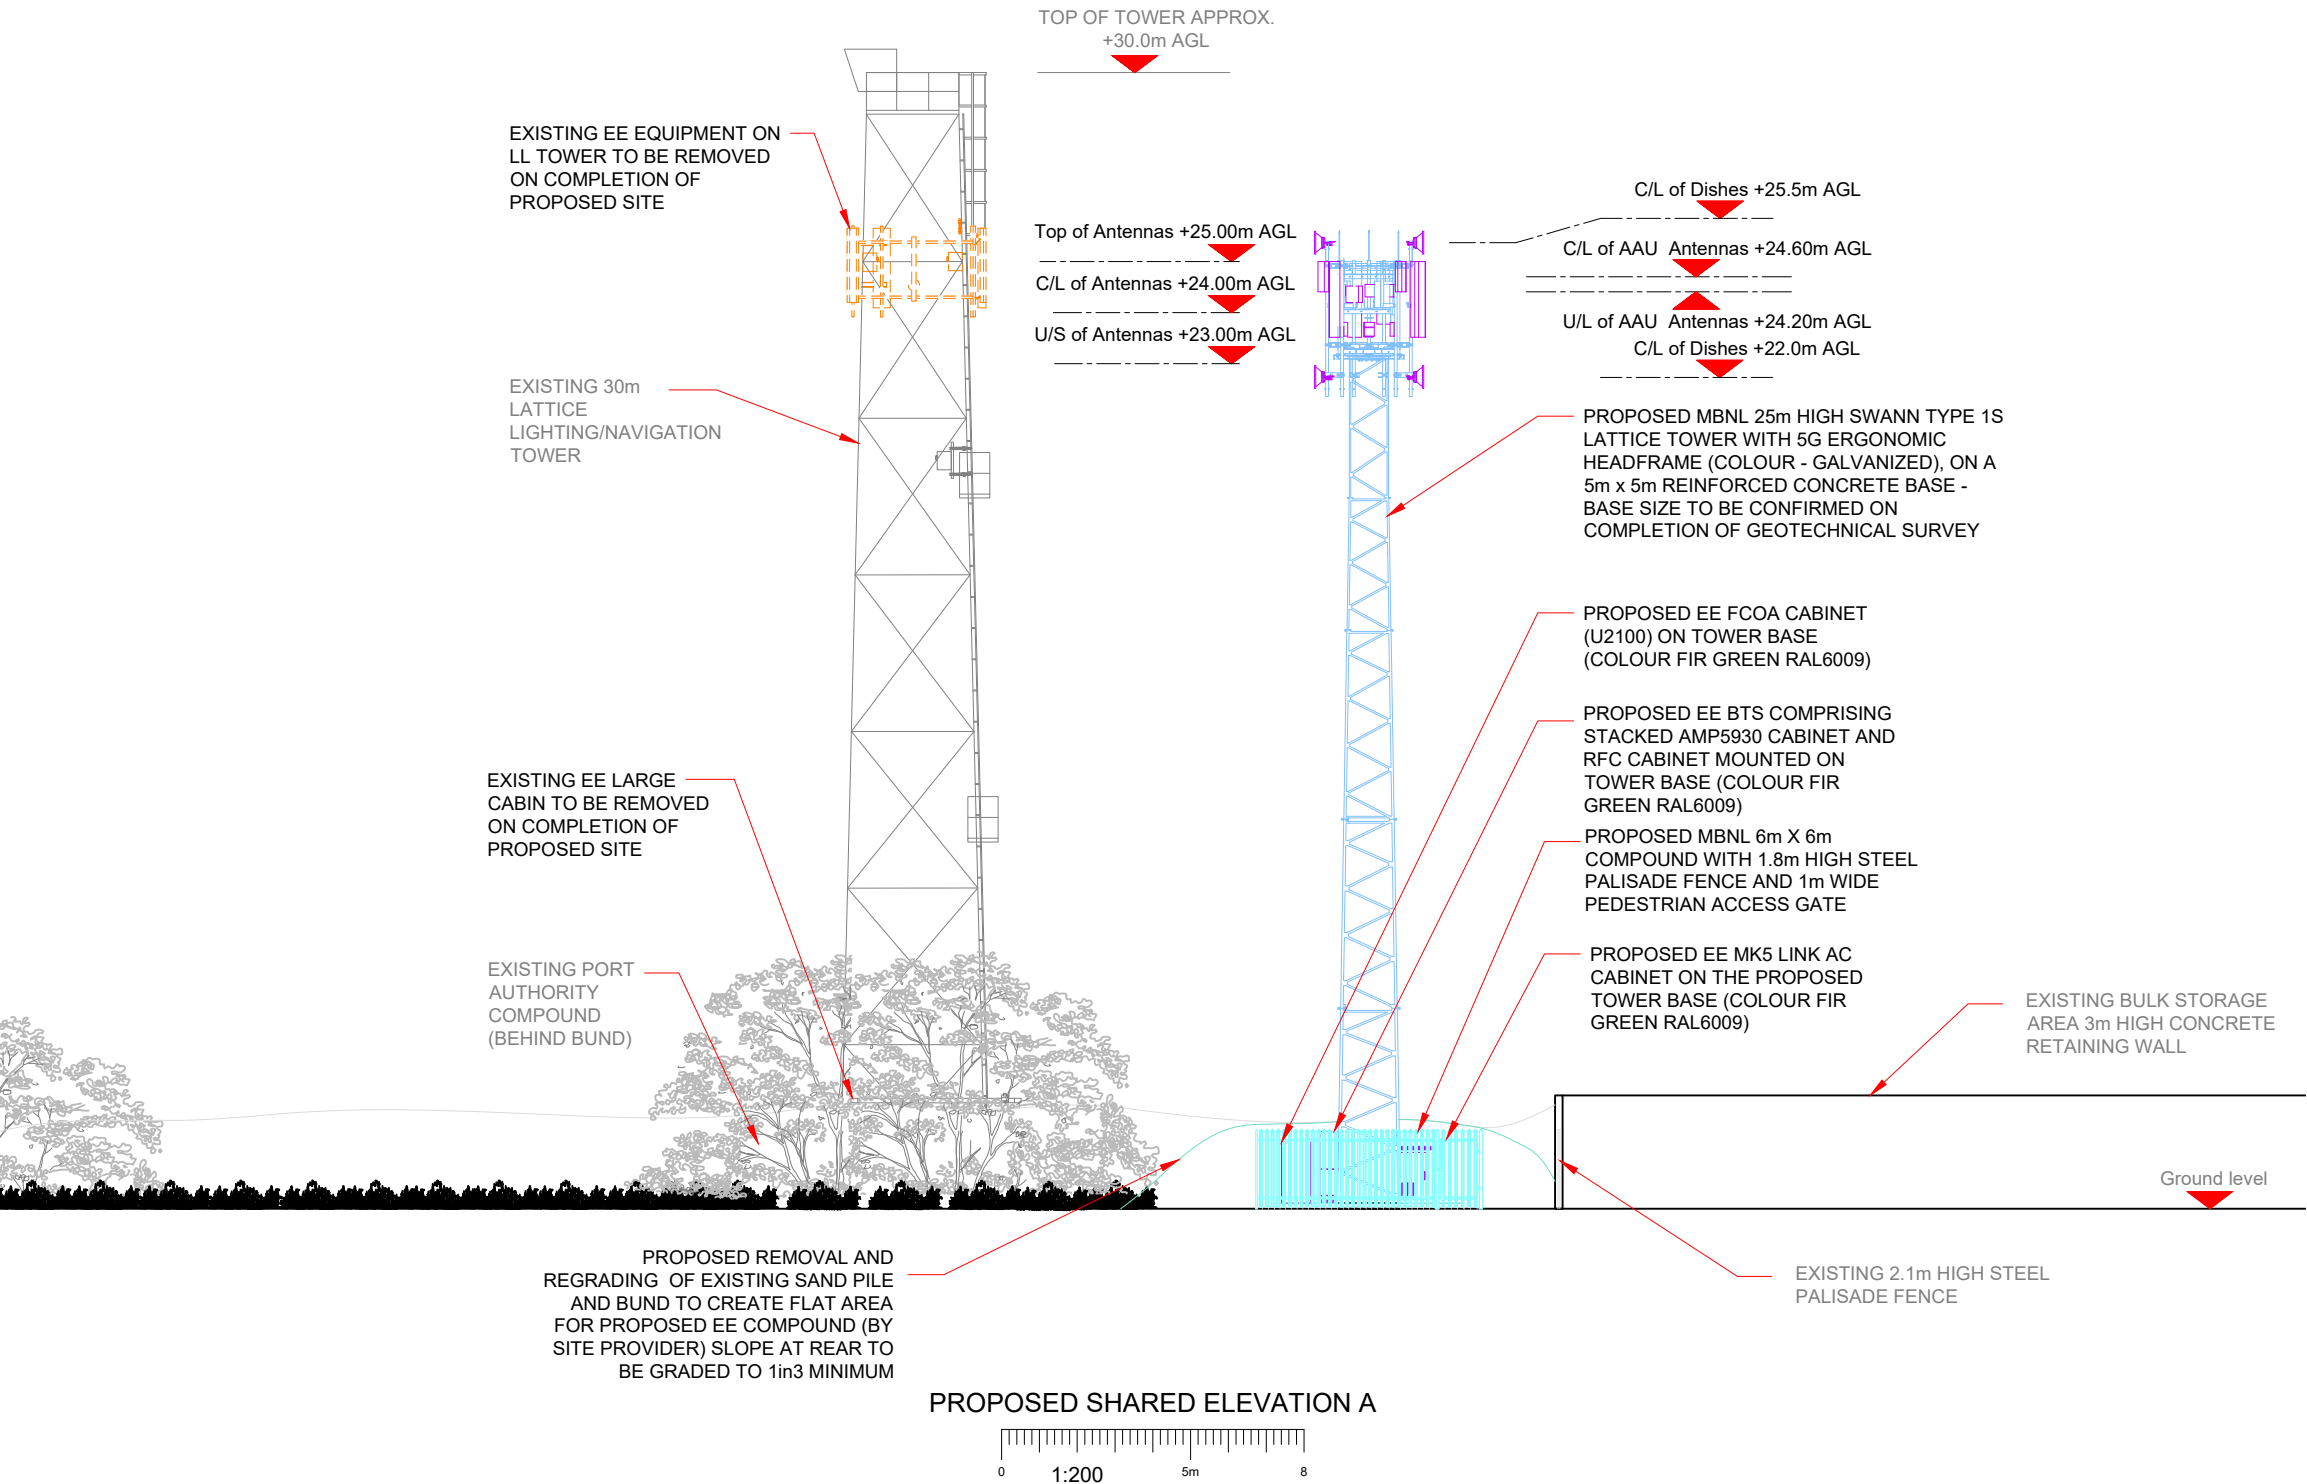

- NOTES:
- ALL DIMENSIONS IN MM UNLESS OTHERWISE NOTED.

Master:	MBNL / EE / H3G:	Project:	Purpose of Issue:	Issue:
M001	MBNL	NTQ	Planning	A
Date:	29/10/2020	Revision / Upgrade Description:		
Drawn:	M. Bonos	First Issue - Site nomination dated: 10/06/2020		
Checked:	J. Wardlaw			
Approved:	D. Palmer			



Hatfield Business Park
Hatfield
Hertfordshire
AL10 9BW

Tel: 01707 315000
Fax: 01707 319001



HARLEQUIN GROUP
INNOVATION CENTRE
MAIDSTONE ROAD
CHATHAM
KENT, ME5 9FD
TEL: +44 (0) 1634 683635

HARLEQUIN GROUP
RUTLAND HOUSE
5 ALLEN ROAD
LIVINGSTON
WEST LOTHIAN, EH54 6TQ
TEL: +44 (0) 1506 462174

Site Name:	PORT TALBOT 2		
Site ID:	1584983		
Address:	Nr PUCKEY HOUSE PORT TALBOT HARBOUR PORT TALBOT SA13 6BP		
Title:	250 PROPOSED MBNL ELEVATION A		
Project:	EE NTQ		
Purpose of Issue:	PLANNING		
EE Cell ID:	MBNL Cell ID:	3UK Cell ID:	
93782	NPT067	N/A	
Master Drawing No:			Issue:
1584983_NPT067_93782_M001			A