




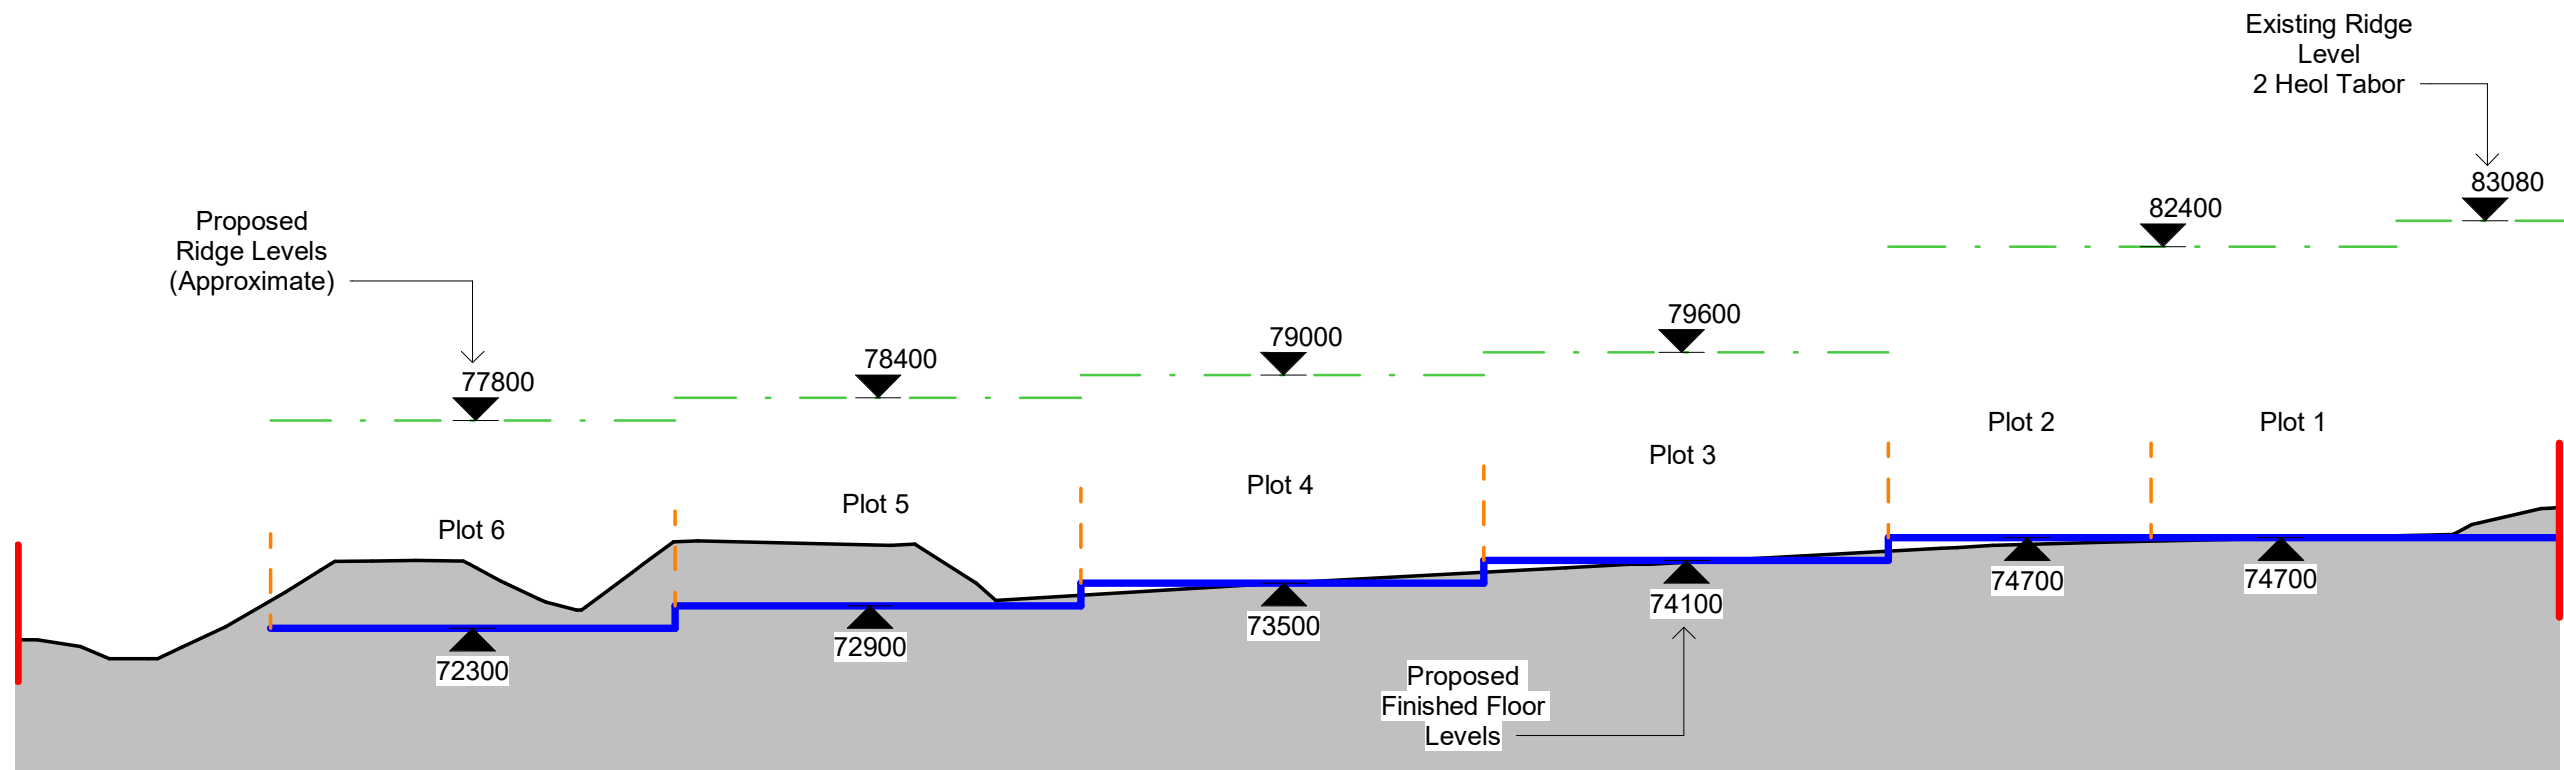

1 Section 1
1 : 200

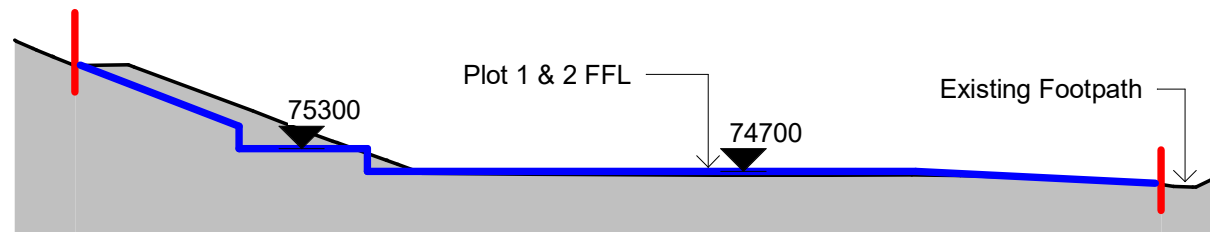

2 Section 2
1 : 200

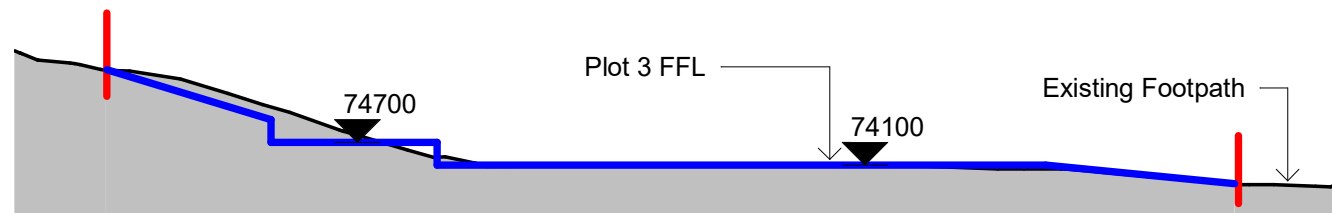

3 Section 3
1 : 200

- NOTES:
- Existing Levels
 - Proposed Levels
 - Development Boundary
 - Plot Boundary
 - Proposed Ridge



DRAWING STATUS	
Outline Planning	
PROJECT	
Land at Heol Tabor, Cwmavon	
TITLE	
Existing & Proposed Levels	
CLIENT	
Mr W Goodridge	
DRAWN BY	DATE
Gareth Owen	17.08.20
SCALE (@A3)	PROJECT NO.
1 : 200	GOCD WG01
DRAWING NO.	REV
A101	A
GO CONCEPT DESIGNS LTD, 9 DARWIN RD, PORT TALBOT, SA12 6BT	
gareth@goconceptdesigns.co.uk	