
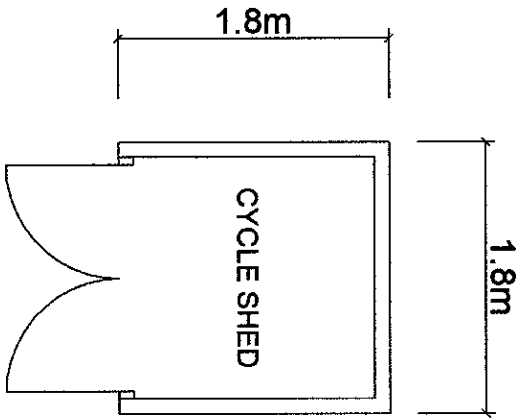


Proposed Finishes
Close boarded timber
Single Ply Roof membrane
Timber Doors
Sadolín Oak stain to all timbers

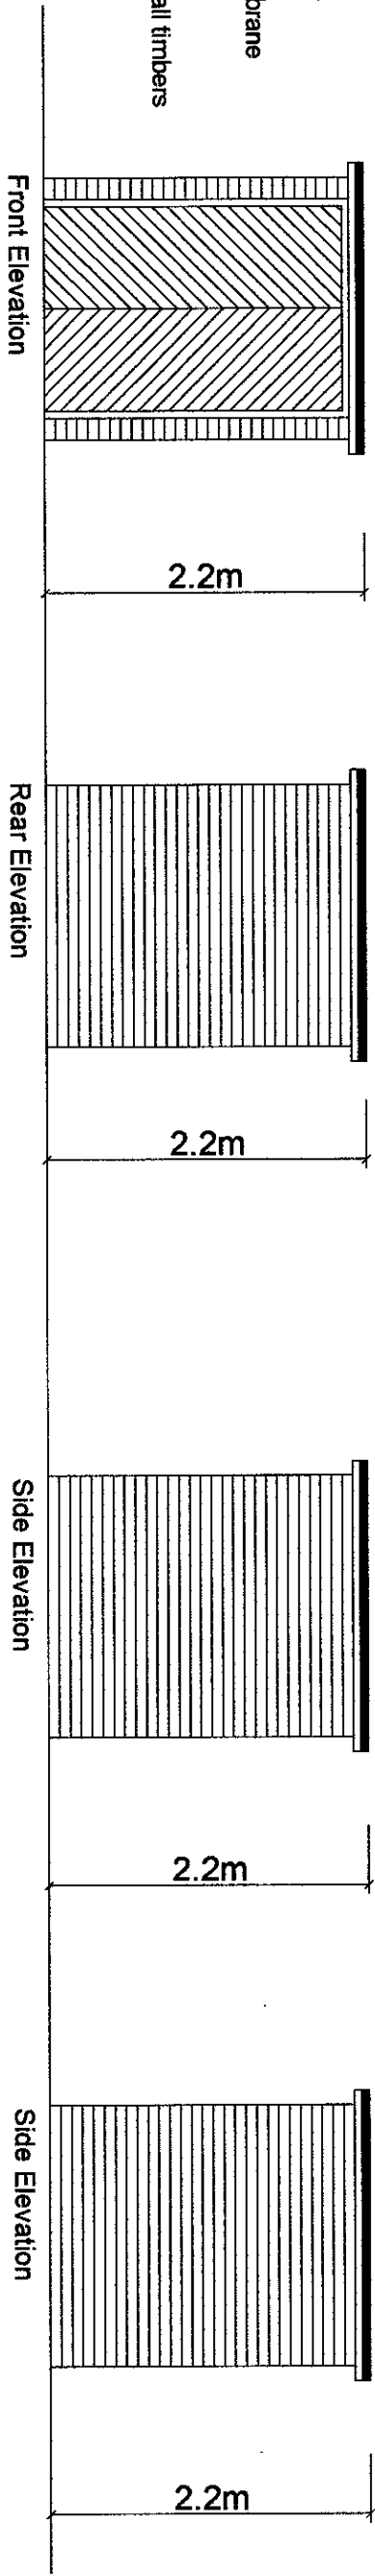

LAND ADJACENT TO TY MAES Y COED DUNRAVEN PLACE GLYNCORRWG
PROPOSED DETACHED RESIDENTIAL DWELLING
PROPOSED CYCLE SHED