



Do not scale off drawing. All dimensions to be checked on site.

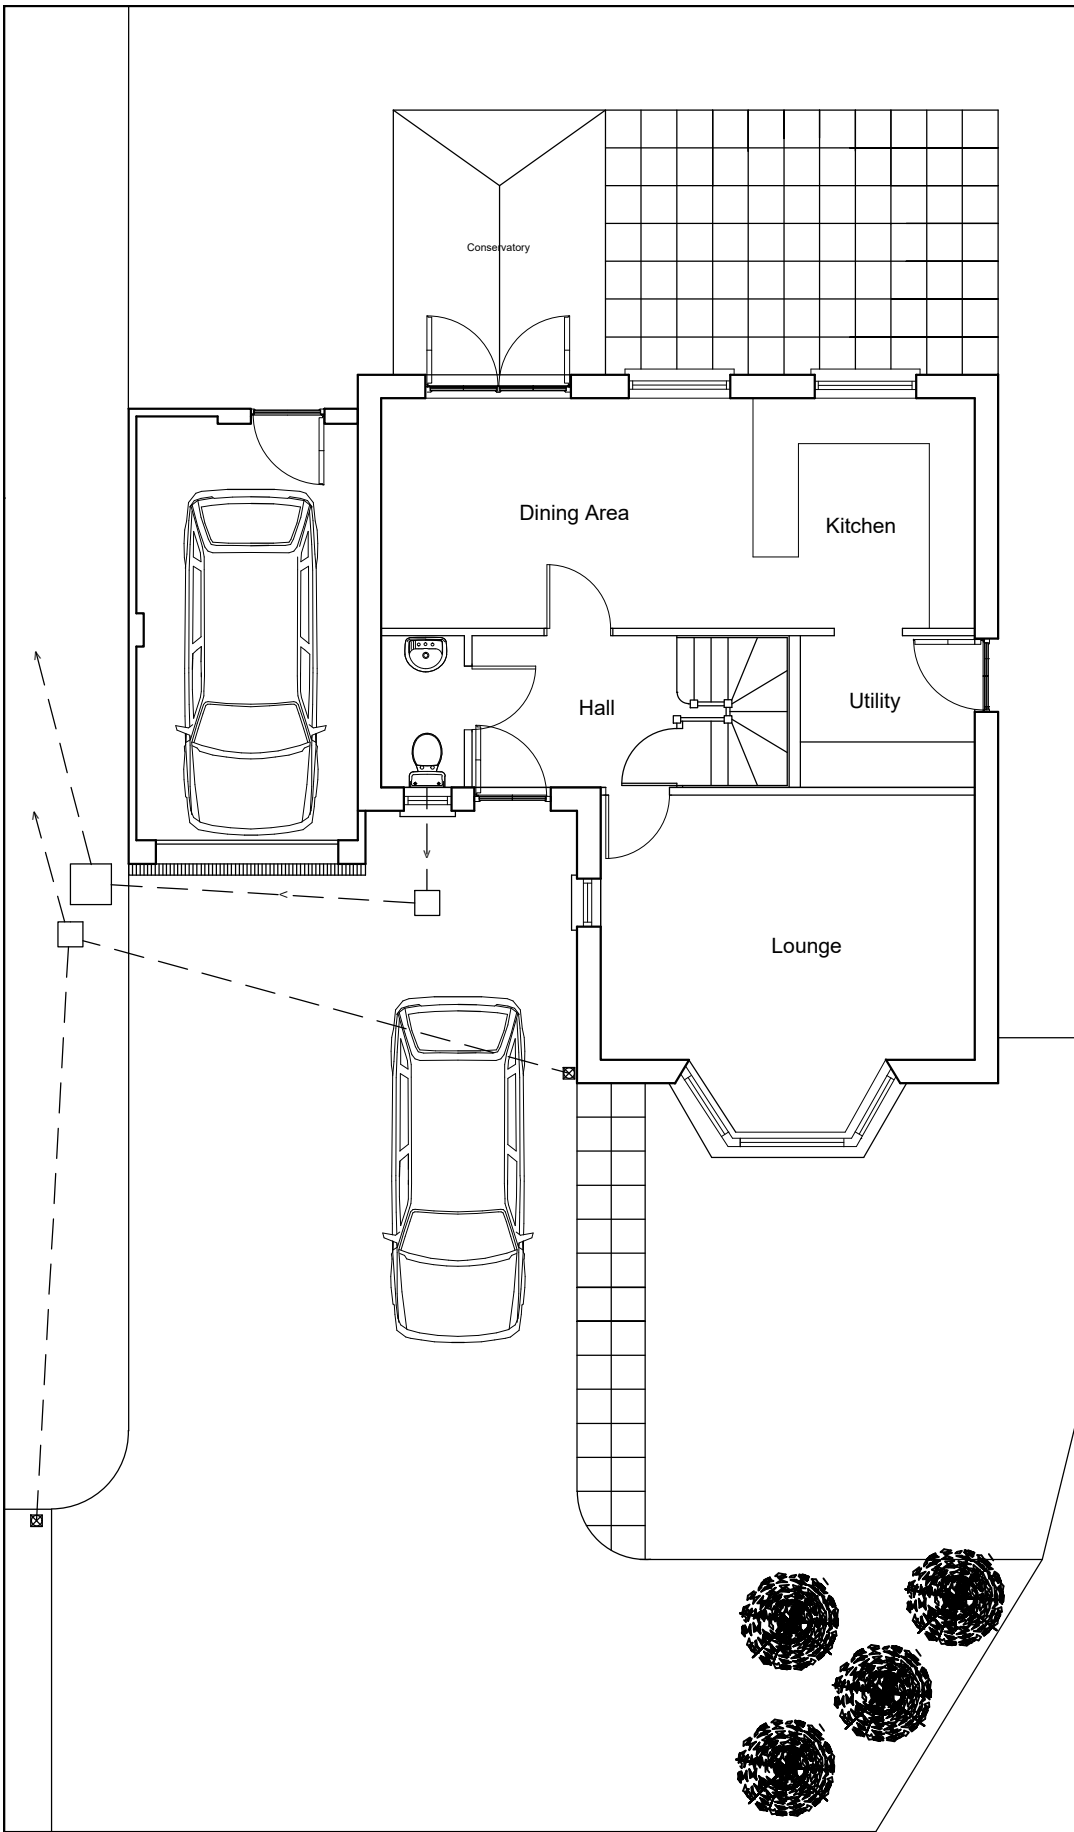

Existing

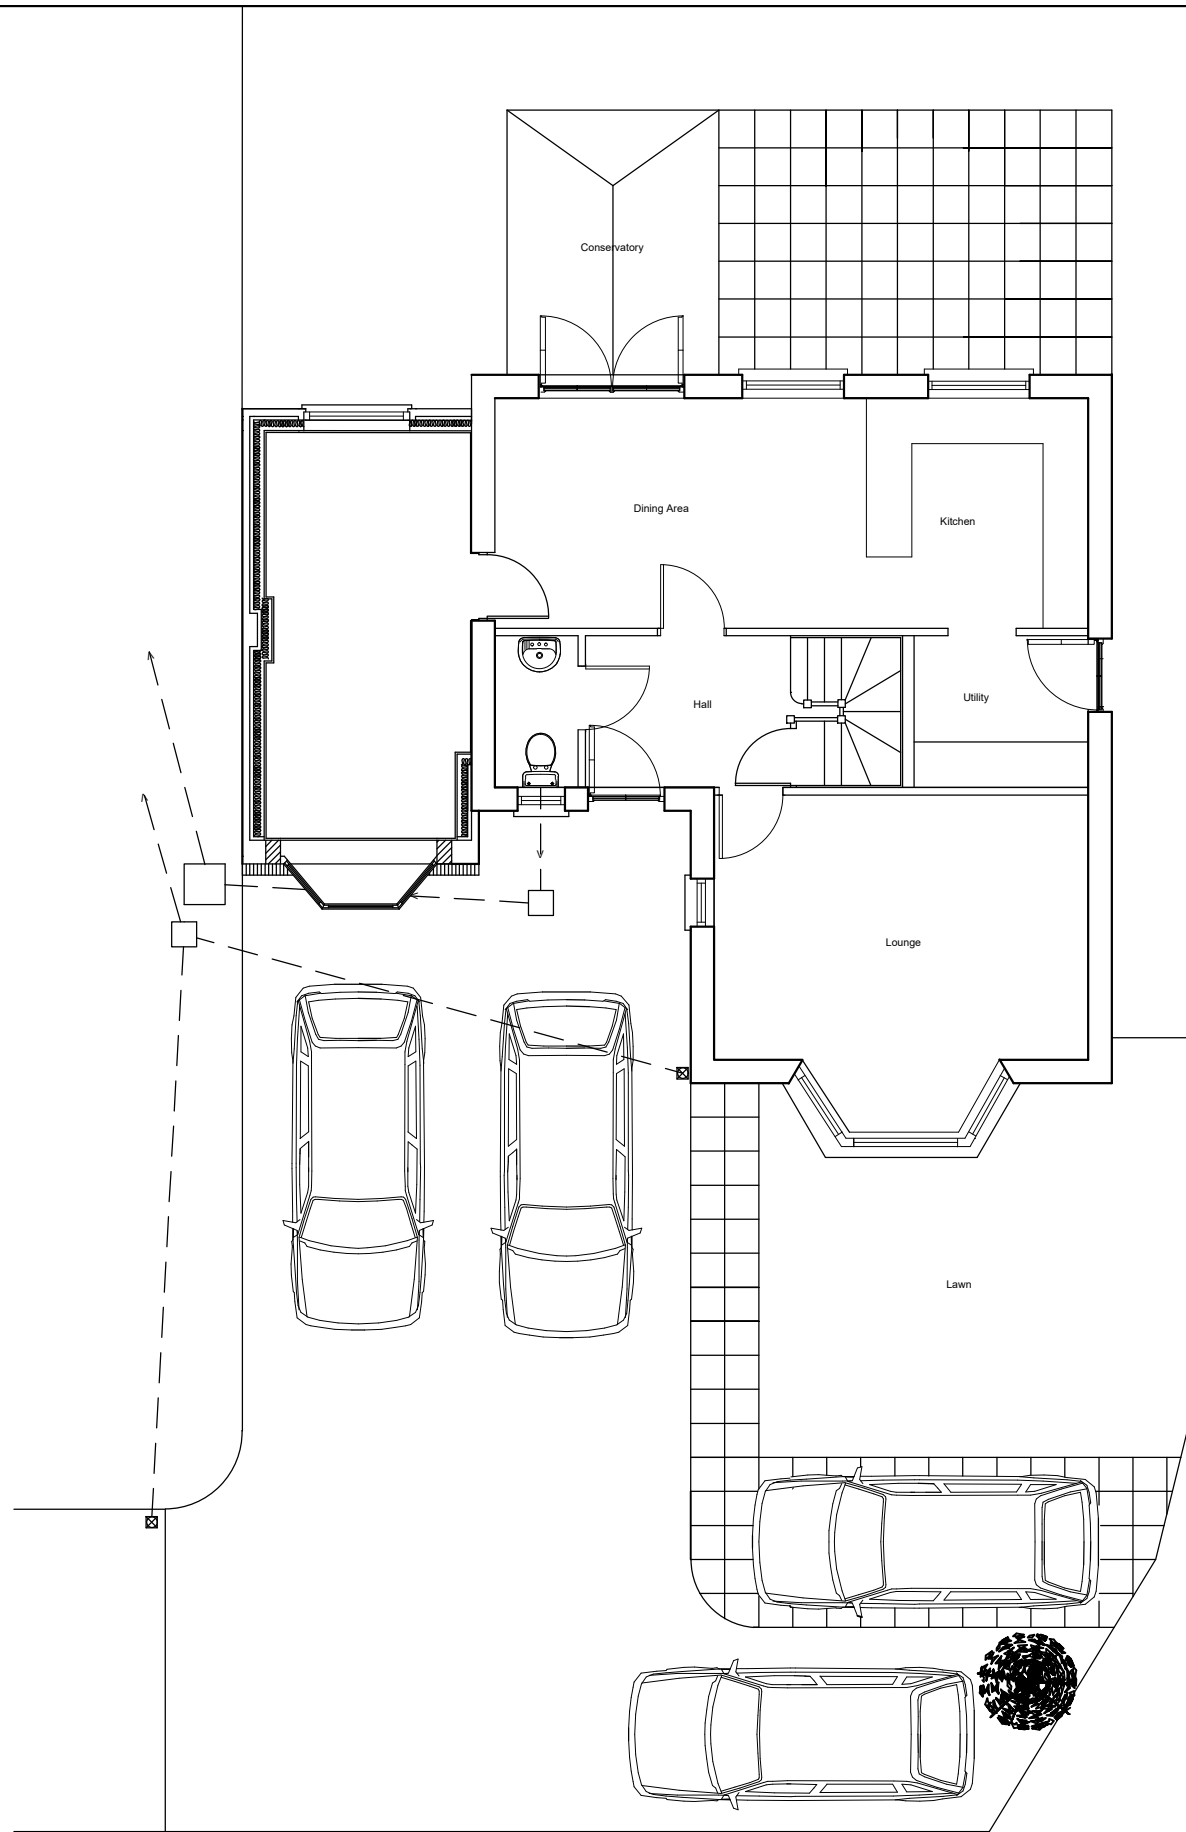

Proposed

34 Parc Gilbertson, Pontardawe, Swansea. SA8 4PU

Scale 1: 100