


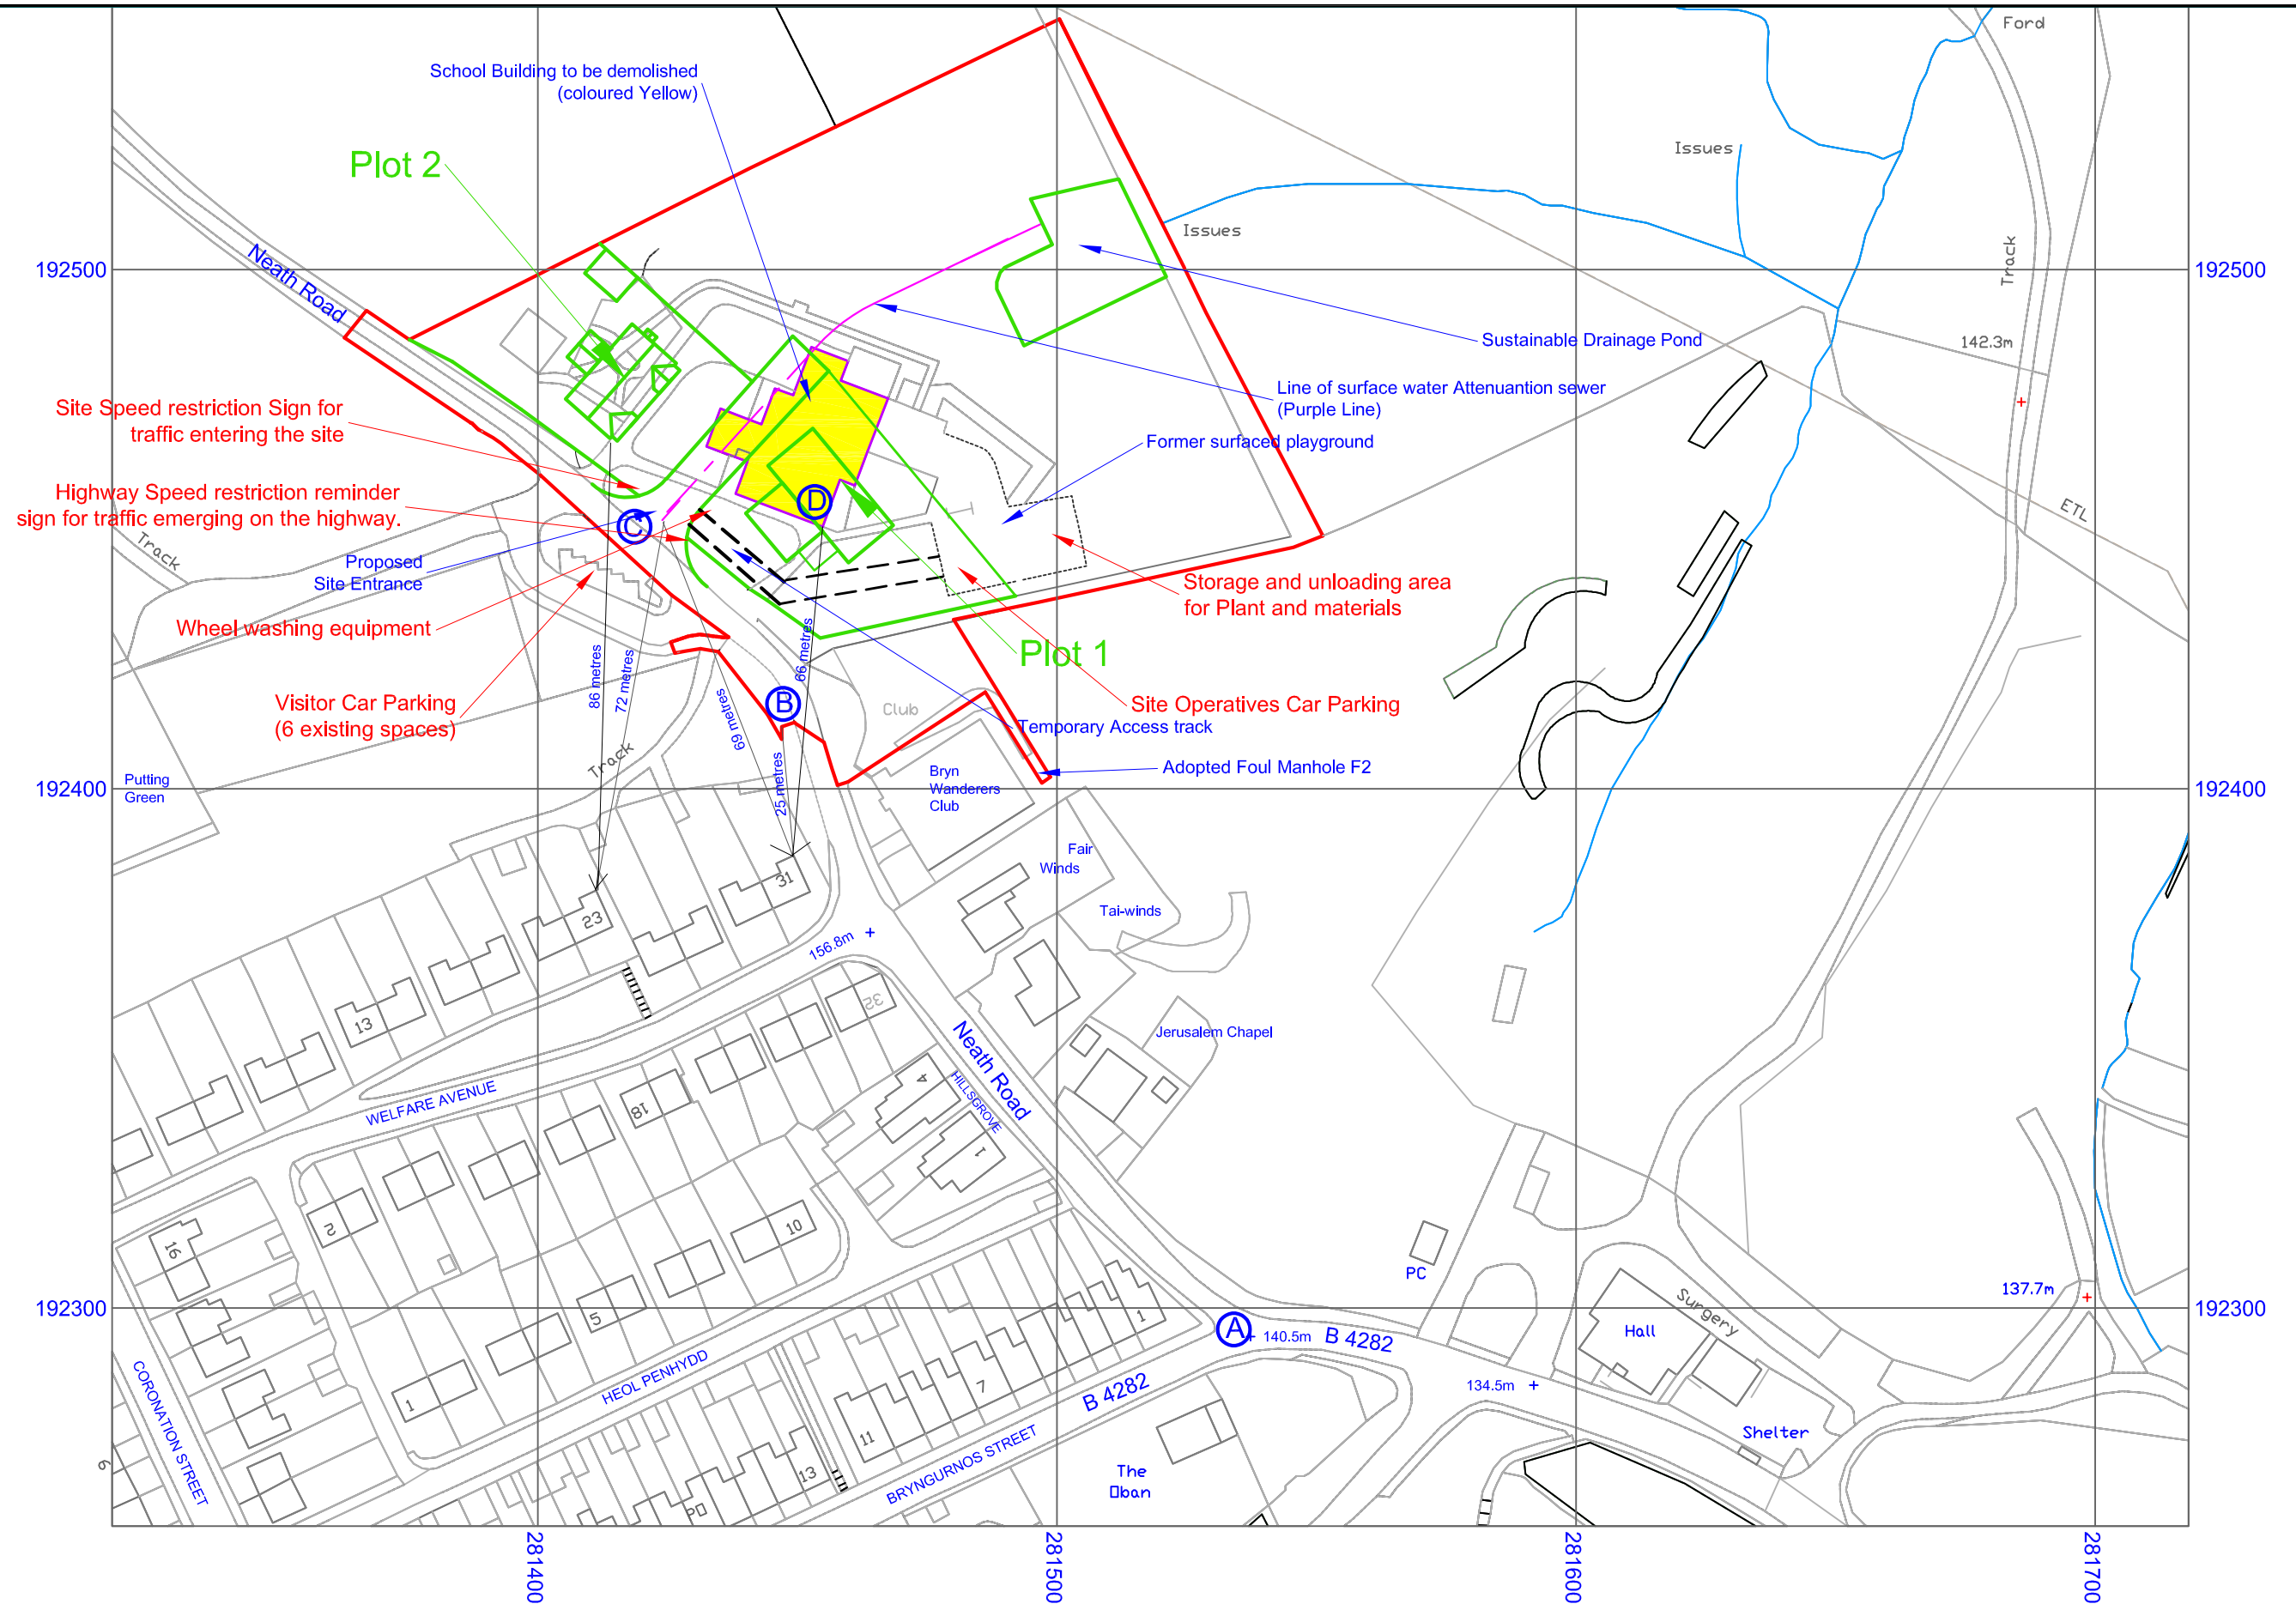

			NOTES			Project: Old School Court Development at former Bryn County Primary School Neath Road Bryn, Port Talbot SA13 2RS	PLANABUILD 8 Ely Court, Francis Street Tonyrefail, CF39 8EP Tel: 01443 674935 Email: planabuild@btinternet.com © Drawing Copyright Planabuild 2020	
			Ordnance Survey Licence: 100047474					
C	Locations Added	21-11-20	Scale	1:1250	1177-00-15	C		Title: Phase 1 - Construction Elements
REV.	DESCRIPTION	DATE	Date	18/10/2020				
			Drawn	J W				