


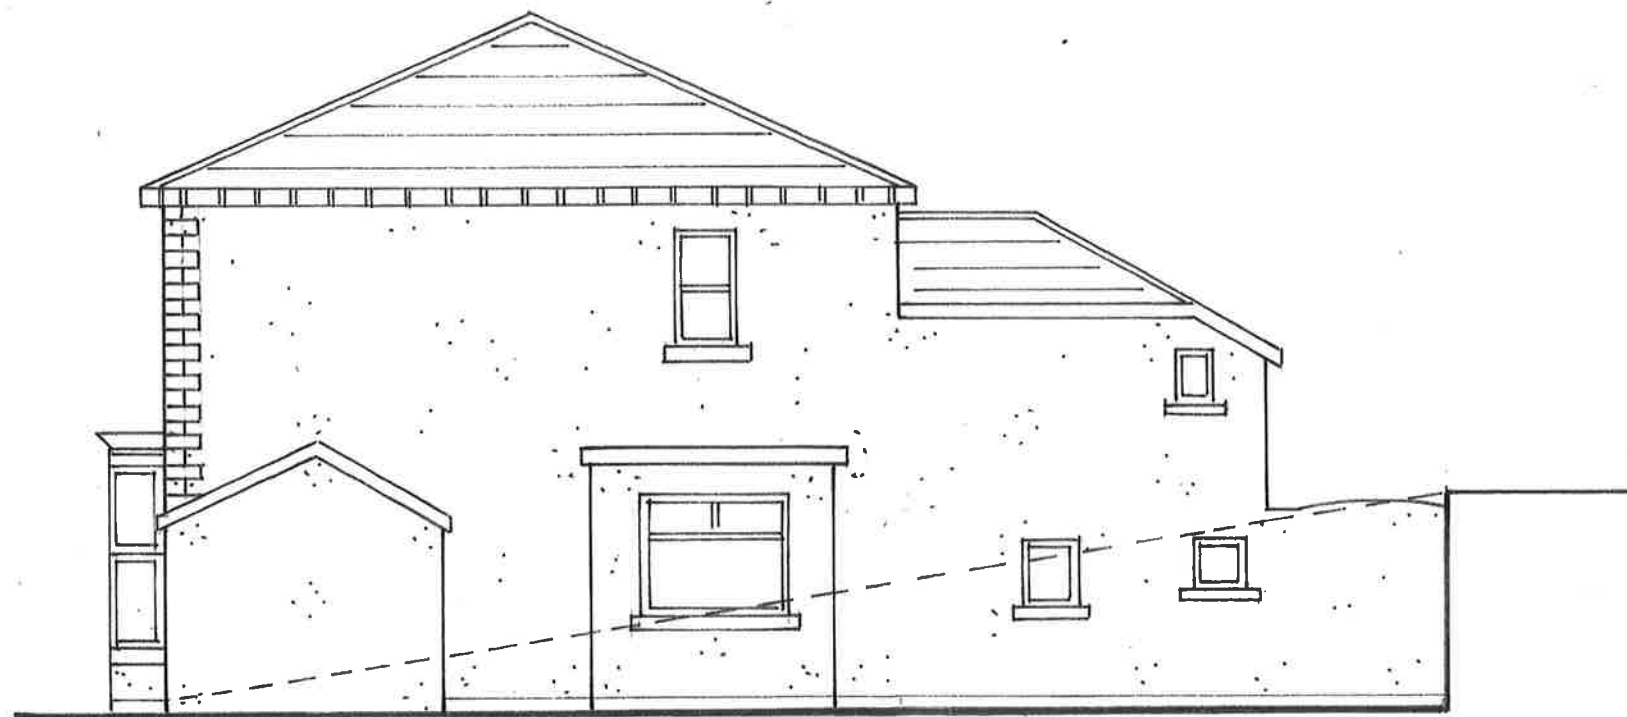

EXISTING SIDE

NOTES:

All dimensions must be checked on site and not scaled from this drawing.

Client

Mrs & Mrs R. SOWES

Job Title

Scale

1:100

Drawn by

Date 9/11/2020

Drawing Title

Drg No.

Rev