




Reproduced from an Ordnance Survey map with the permission of the
Controller of Her Majesty's Stationary Office. Crown Copyright reserved

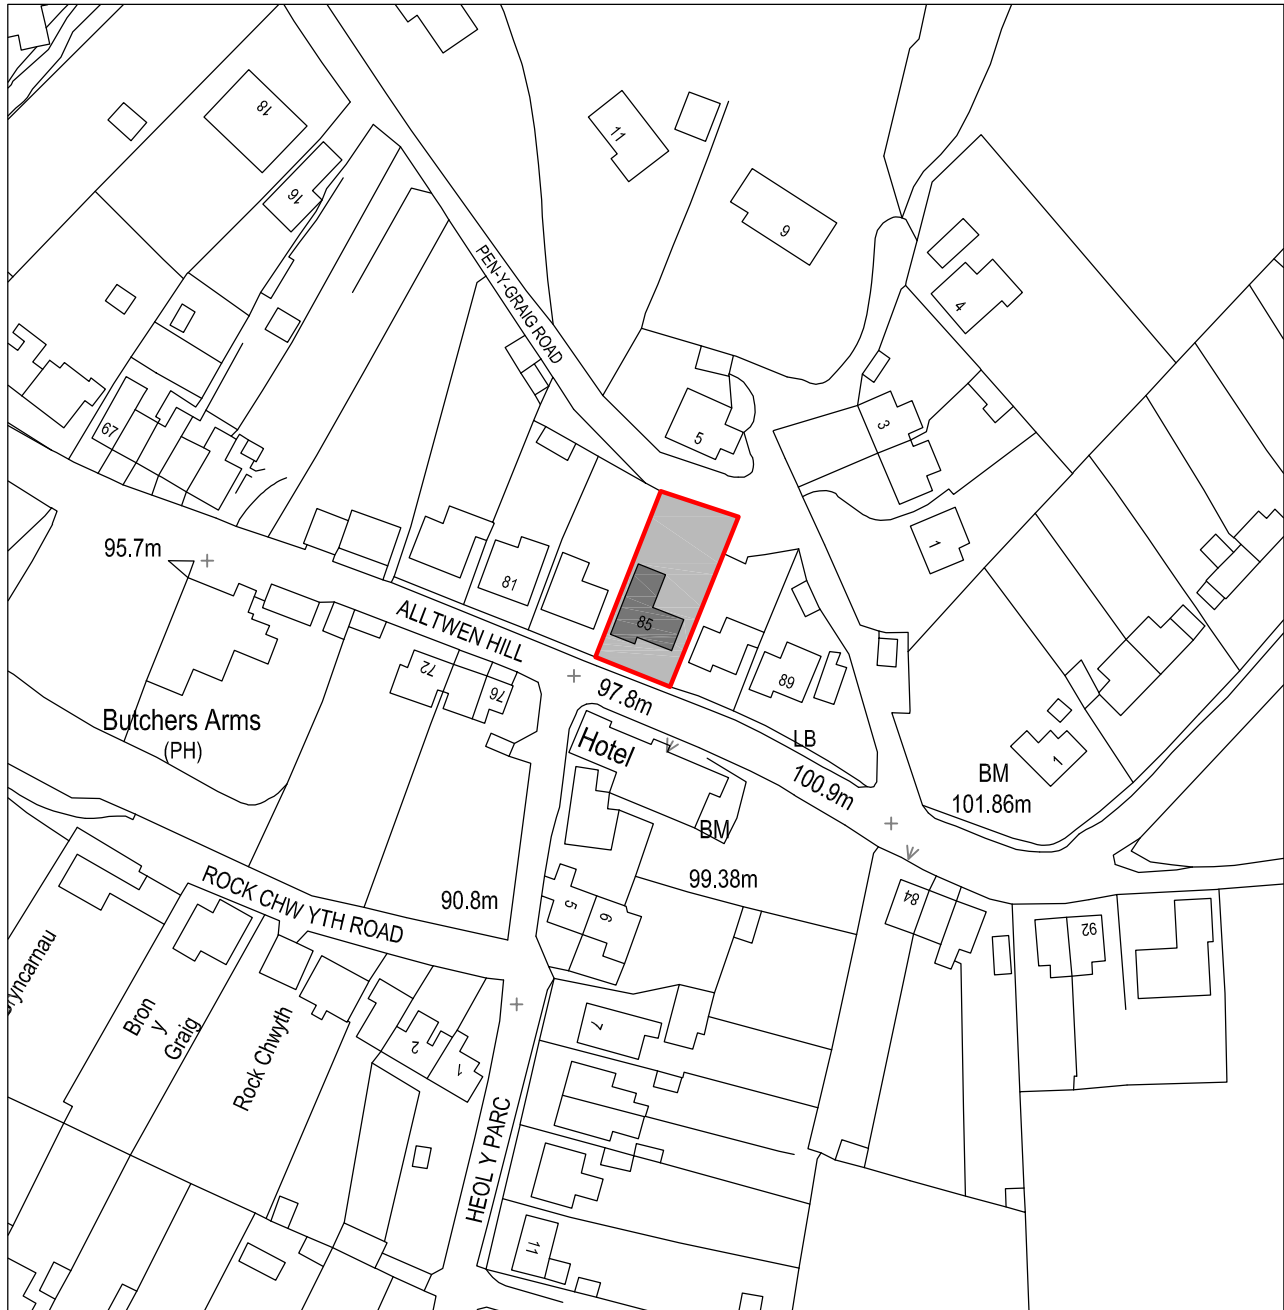

SITE LOCATION PLAN
Scale 1:1250



Cwm Planning & Design Ltd.
(architectural and Draughting Services)

Client:

Mr. S. Rees
85 Alltwn Hill
Alltwn,
Pontardawe

Project Title:

**PROPOSED GARDEN ROOM
&
RETAINING WALL SUPPORTING
PARKING AREA
(RETENTION OF)**

General Notes:

1. Do not scale from this drawing, take figured
dimensions only.
2. Dimensions are in millimeters unless otherwise
stated.

Drawing Issue:

PLANNING

Drawing Title:

SITE LOCATION PLAN

Drawing No: 001

Revision:

Date: 26-11-2020

Revised:

Scale(s): 1:1250

Paper Size: **A4**