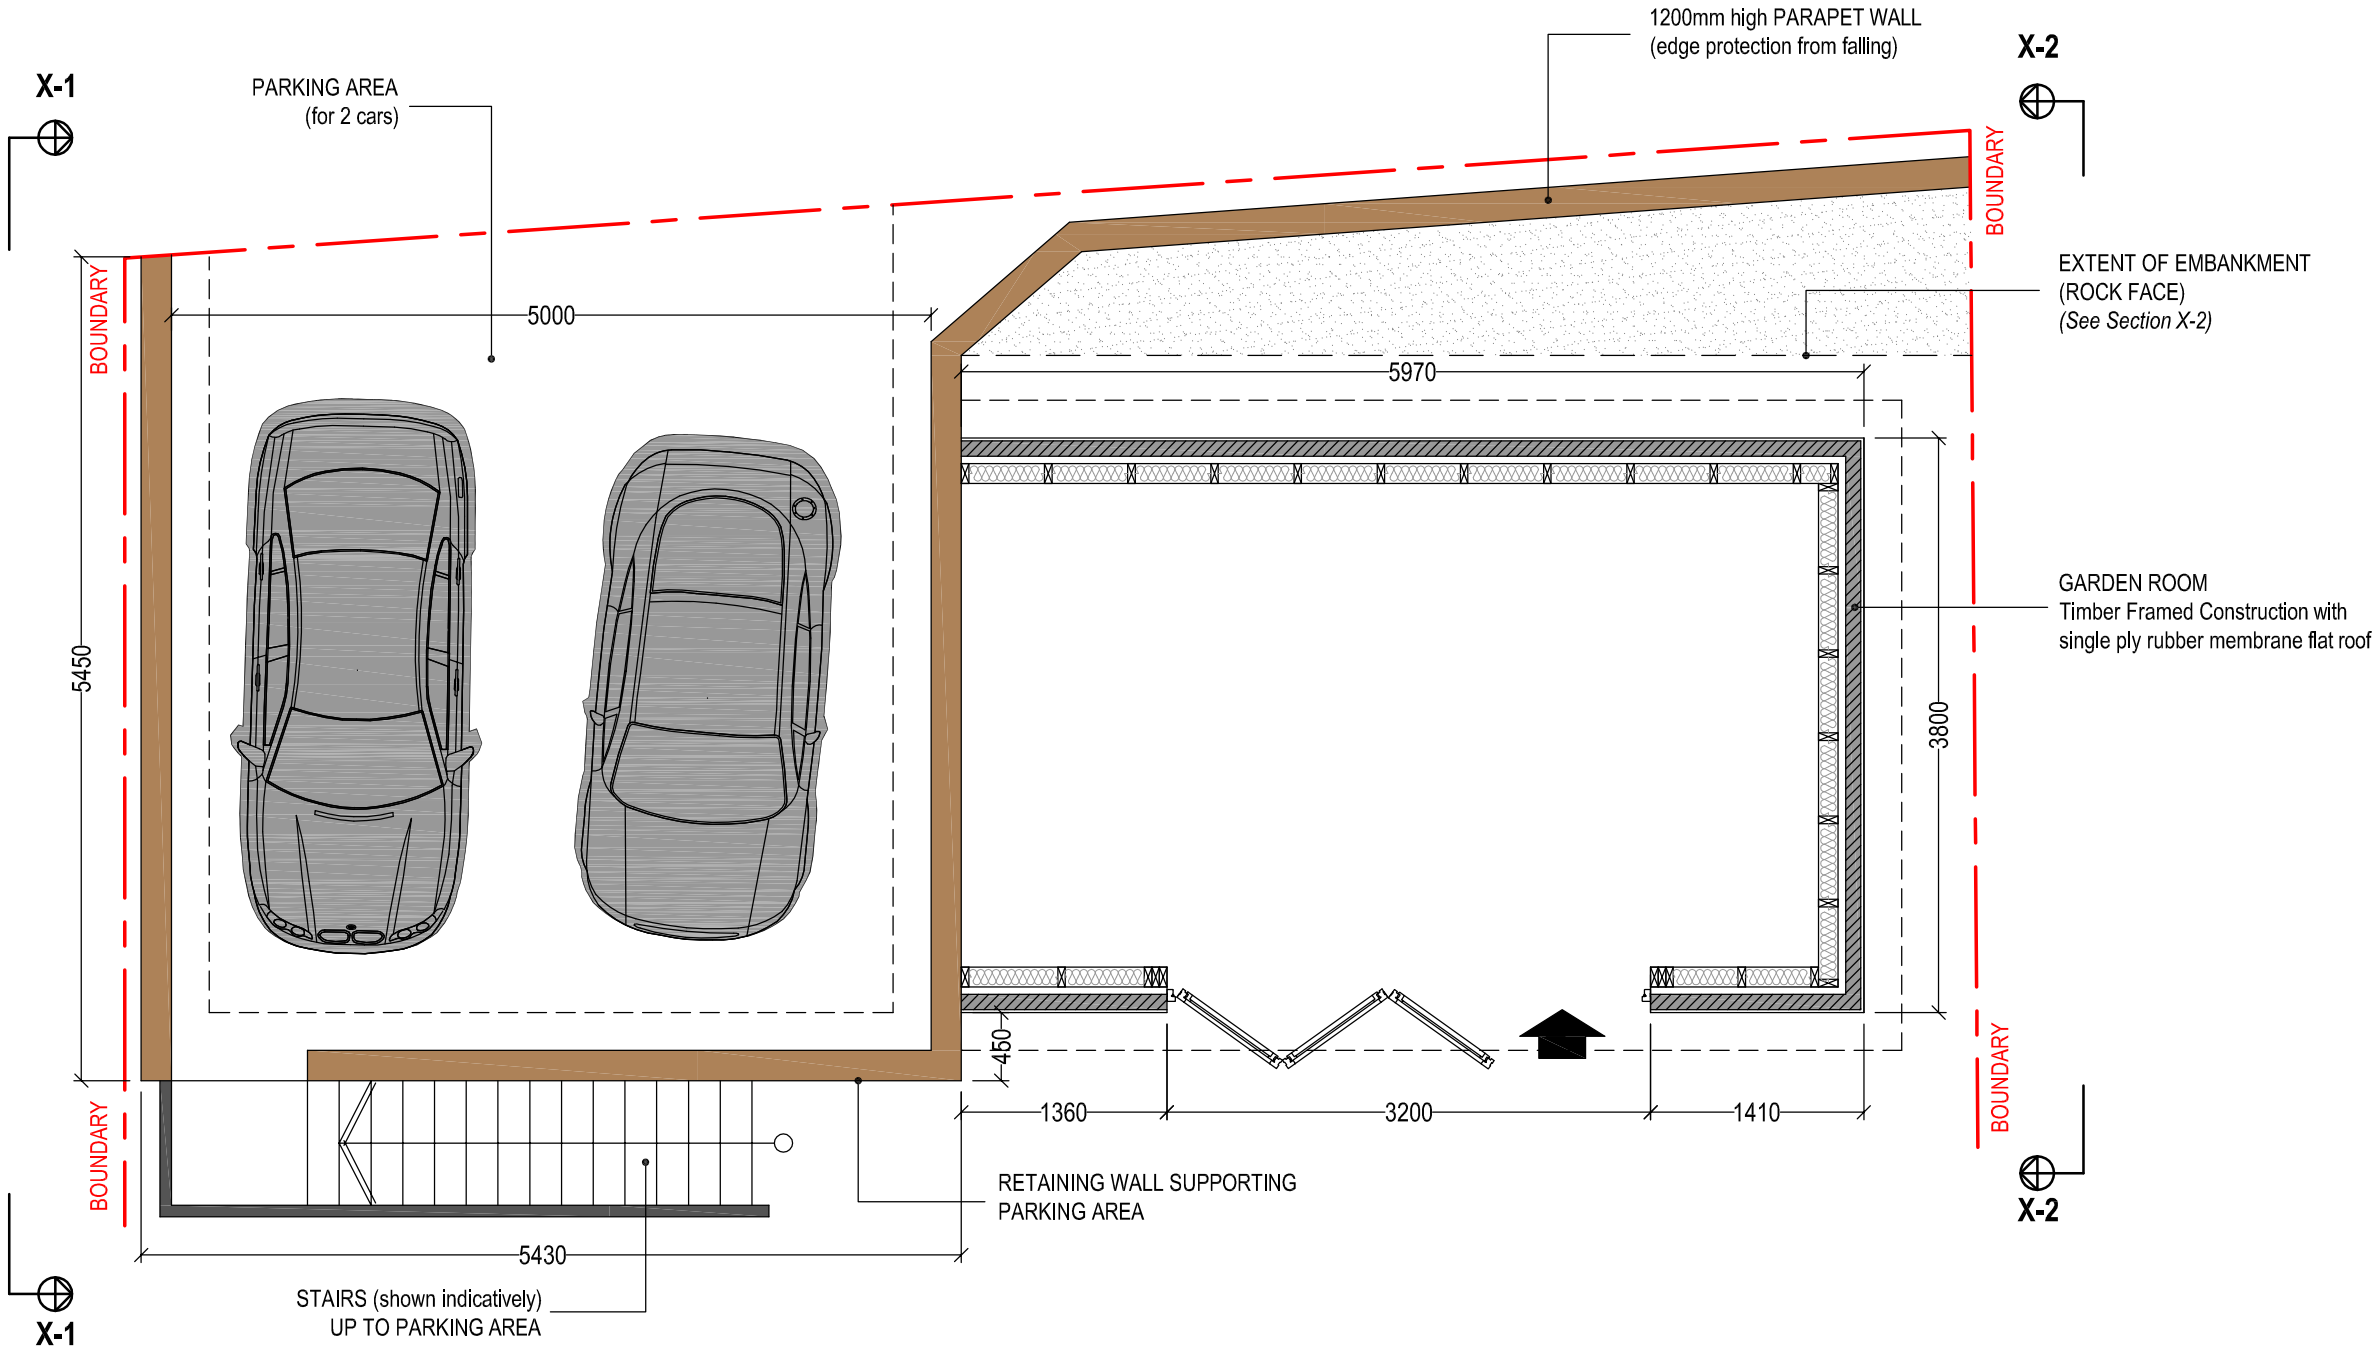


PROPOSED PLAN
Scale 1:50

Client:

Mr. S. Rees
85 Alltwen Hill
Alltwen,
Pontardawe

Project Title:

PROPOSED GARDEN ROOM
&
RETAINING WALL SUPPORTING
PARKING AREA
(RETENTION OF)

General Notes:

1. Do not scale from this drawing, take figured dimensions only.
2. Dimensions are Im millimeters unless otherwise stated.

Drawing Issue:

PLANNING

Drawing Title:
PROPOSED PLAN

Drawing No:	004	Revision:	
Date:	26-11-2020	Revised:	
Scale(s):	1:50	Paper Size:	A3

Cwm Planning & Design Ltd.
(architectural and Draughting Services)