


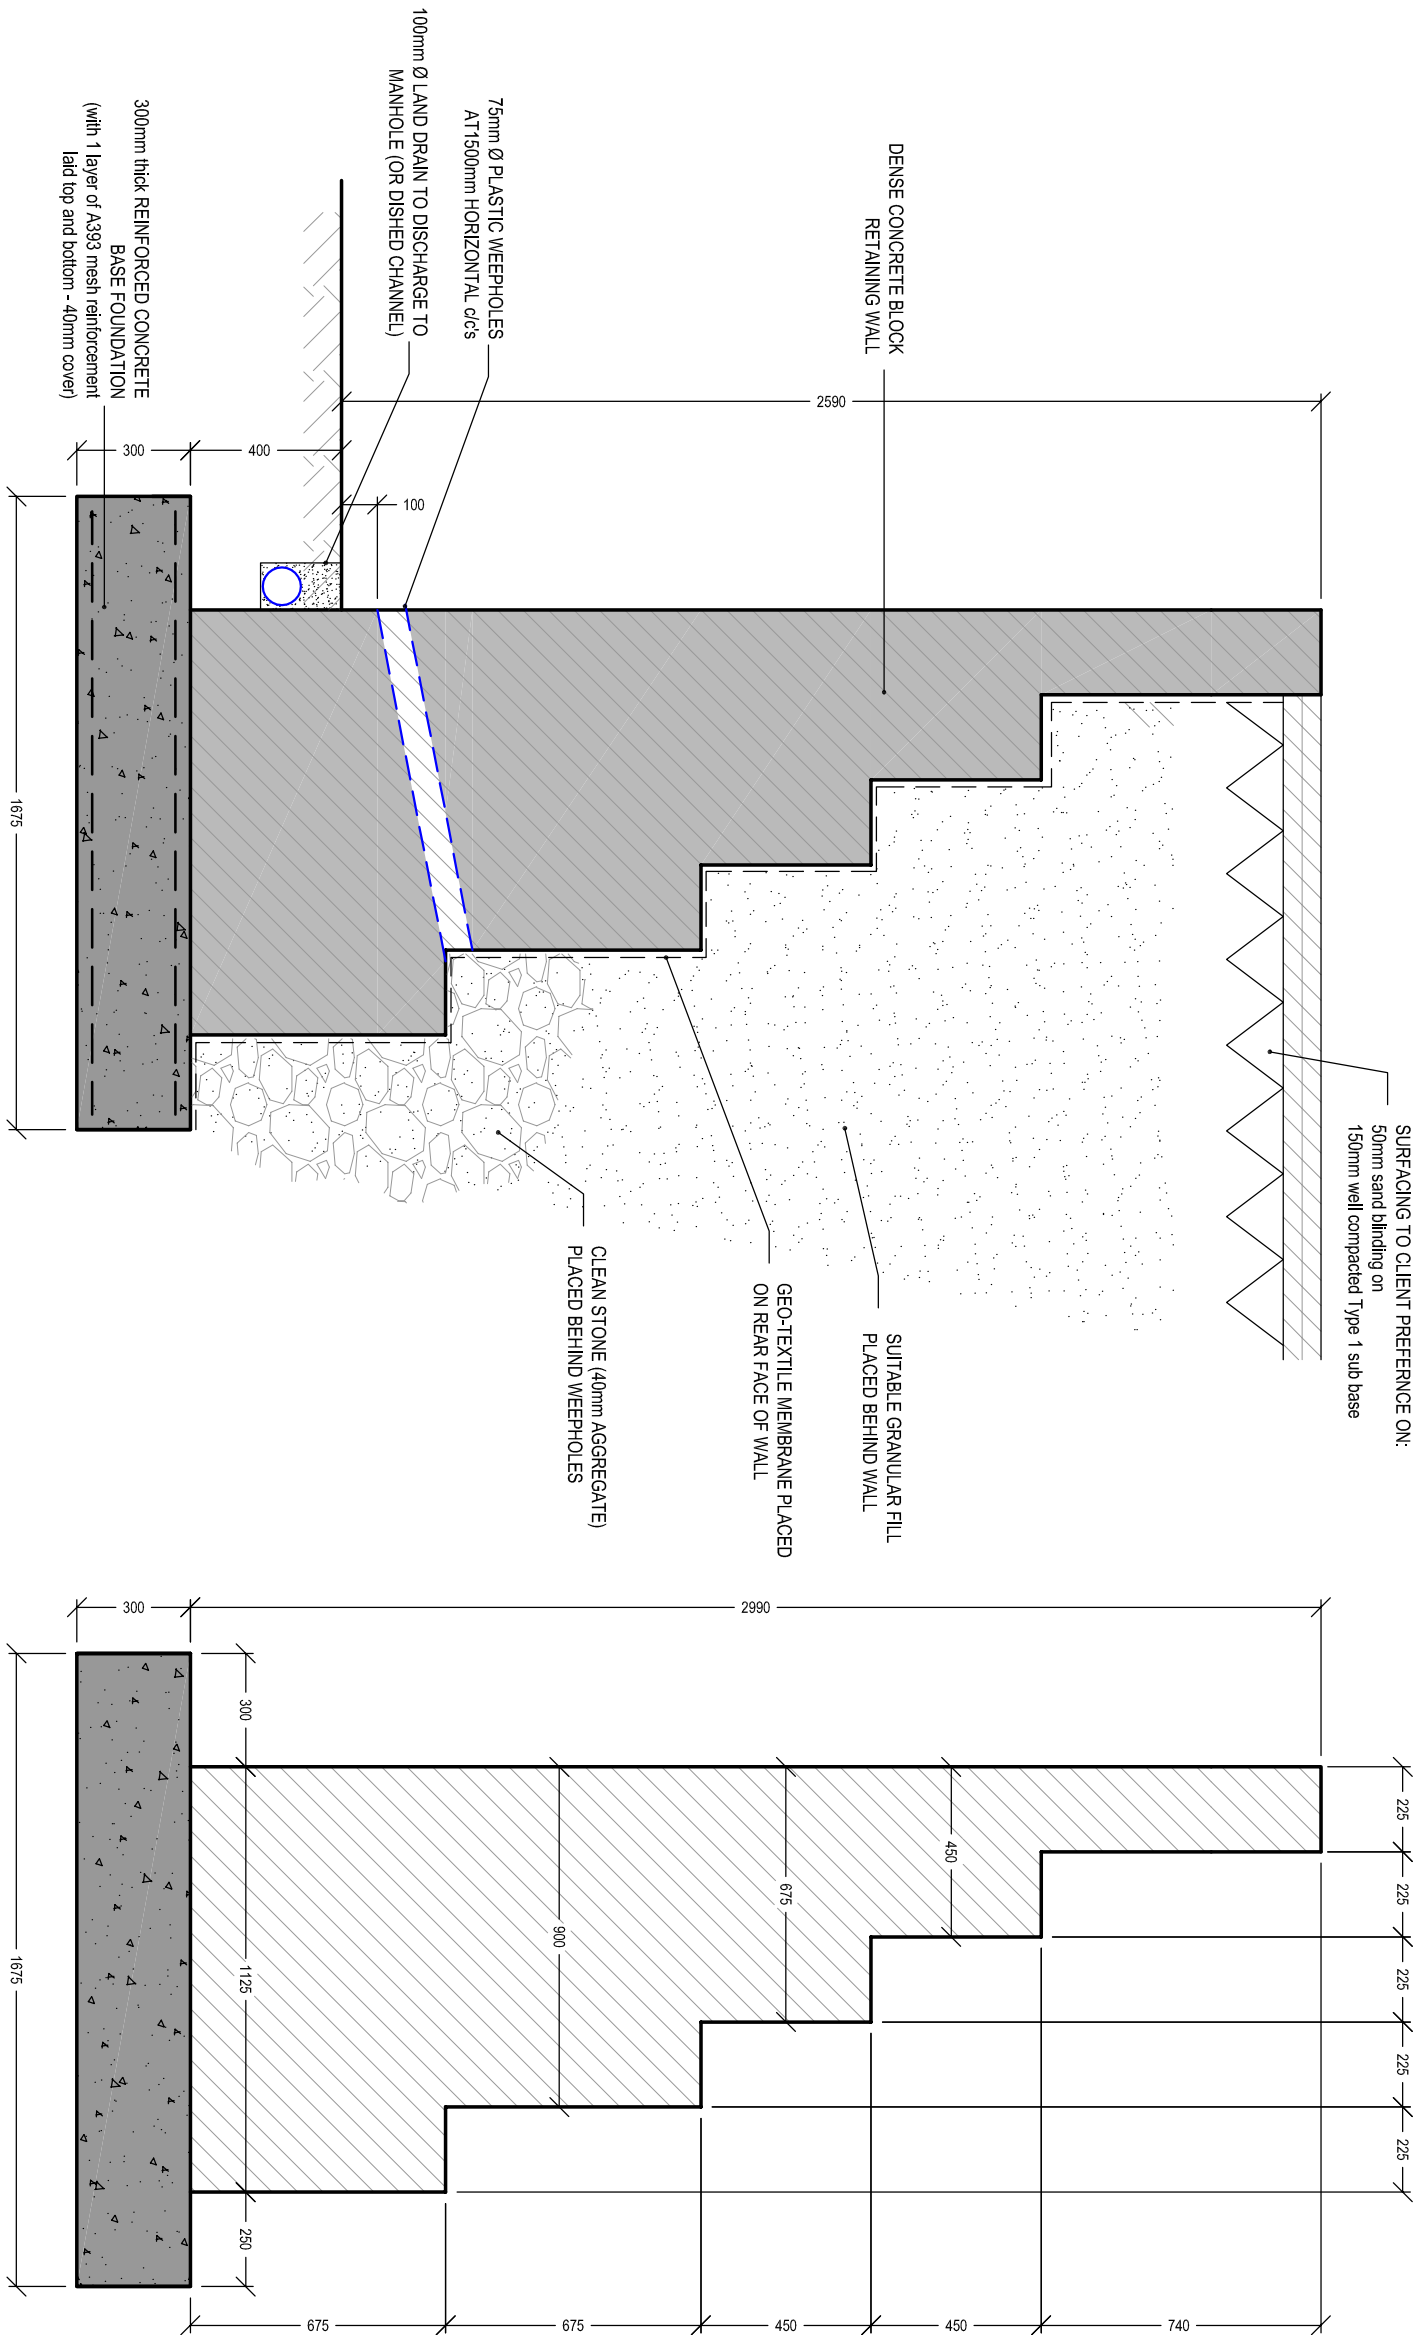

TYPICAL SECTIONS THROUGH
RETAINING WALL
Scale 1:20

Client:

Mr. S. Rees
85 Alltwn Hill
Alltwn,
Pontardawe

Project Title:

PROPOSED GARDEN ROOM
&
RETAINING WALL SUPPORTING
PARKING AREA
(RETENTION OF)

General Notes:

1. Do not scale from this drawing, take ground dimensions only.
2. Dimensions are in millimetres unless otherwise stated.

Drawing Title:

RETAINING WALL DETAILS

Drawing No:	005	Revision:	A
Date:	26-05-2019	Revised:	26-11-2020
Scale(s):	1:20	Paper Size:	A3



Cwm Planning & Design Ltd.
(Civil, Structural & Architectural)