


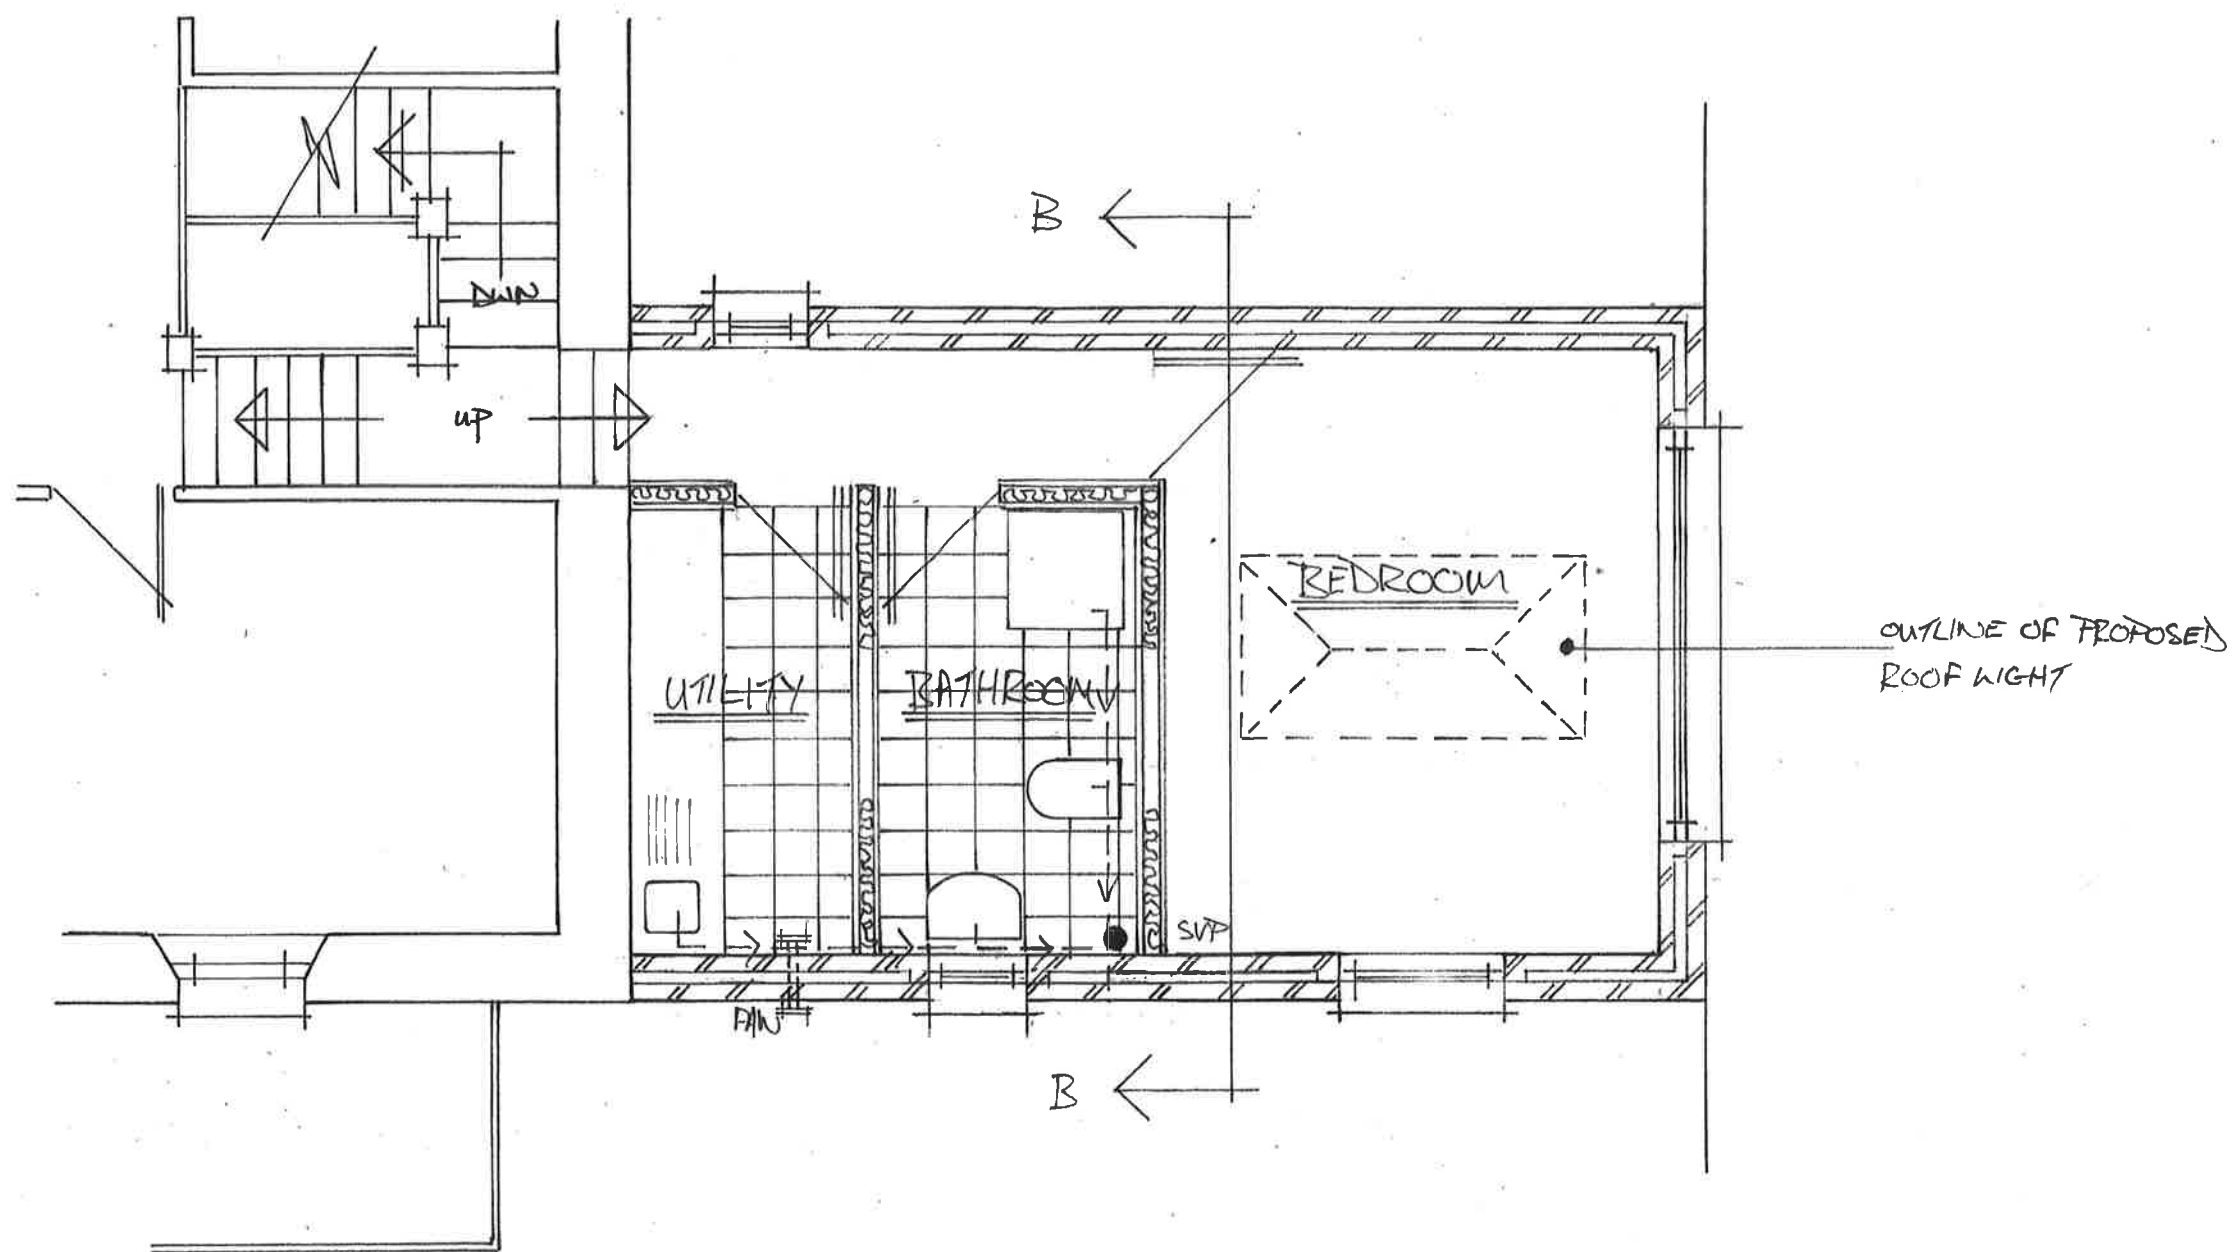

PROPOSED FIRST FLOOR.

	NOTES: All dimensions must be checked on site and not scaled from this drawing.	Client Mr & Mrs R SOWES	Scale 1:50	Drawing Title	
		Job Title	Drawn by	Drg No.	Rev
			Date 9/11/2020		