


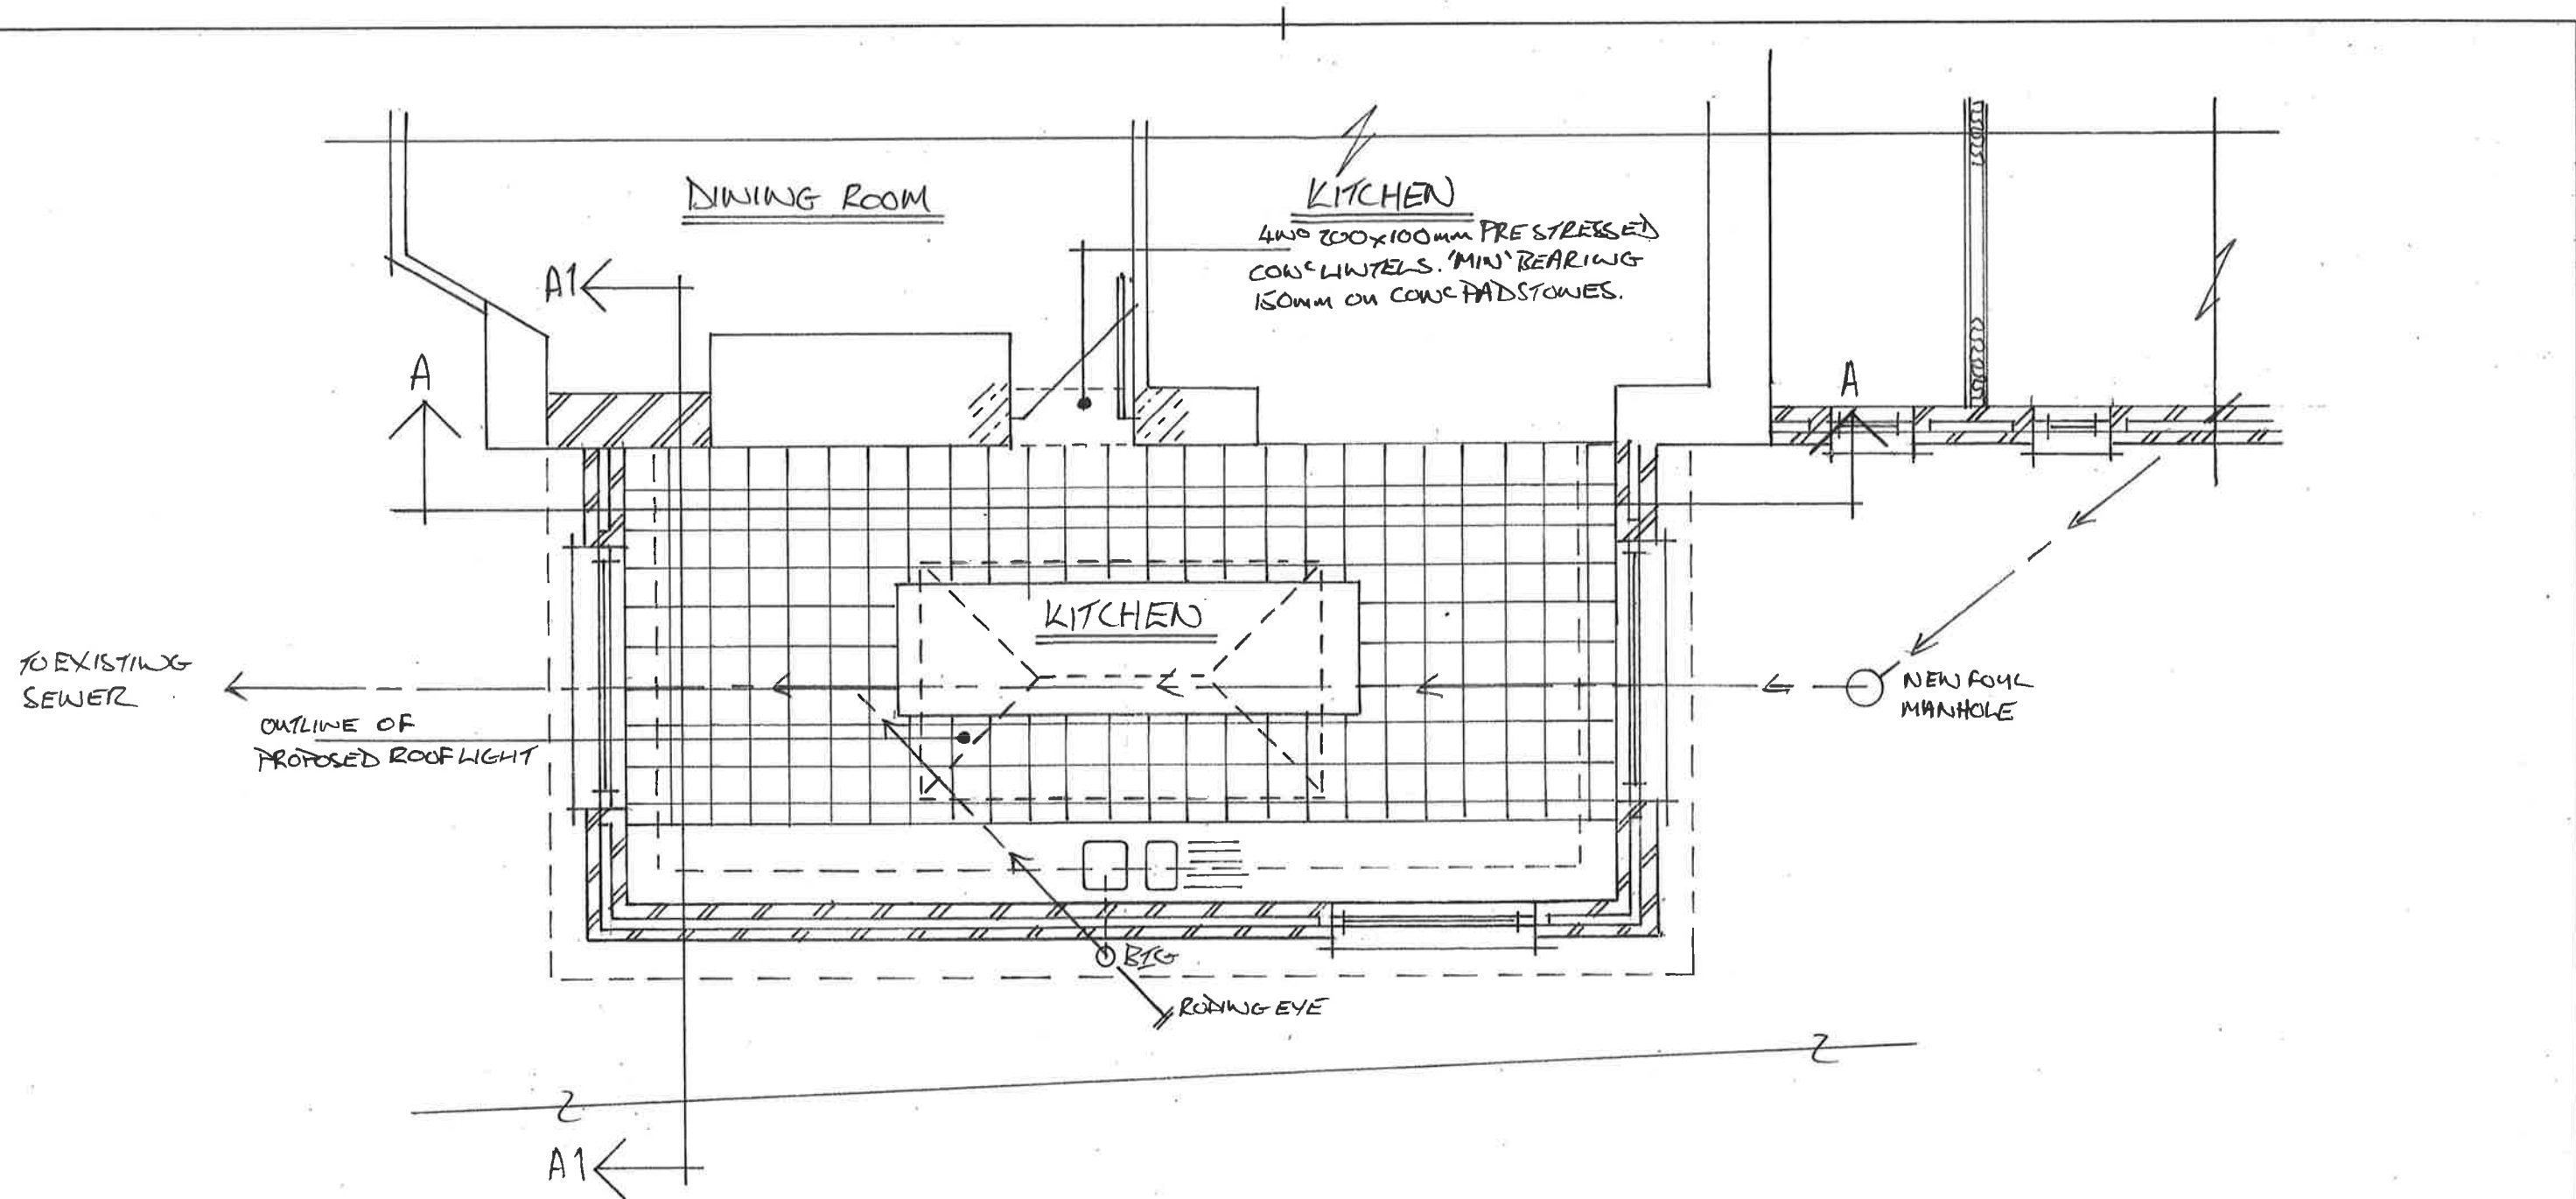

PROPOSED GROUND FLOOR SIDE EXTENSION

NOTES:

All dimensions must be checked on site and not scaled from this drawing.

Client

Mr & Mrs R JONES

Job Title

Scale

1:50

Drawn by

Date 9/11/2020

Drawing Title

Drg No.

Rev