



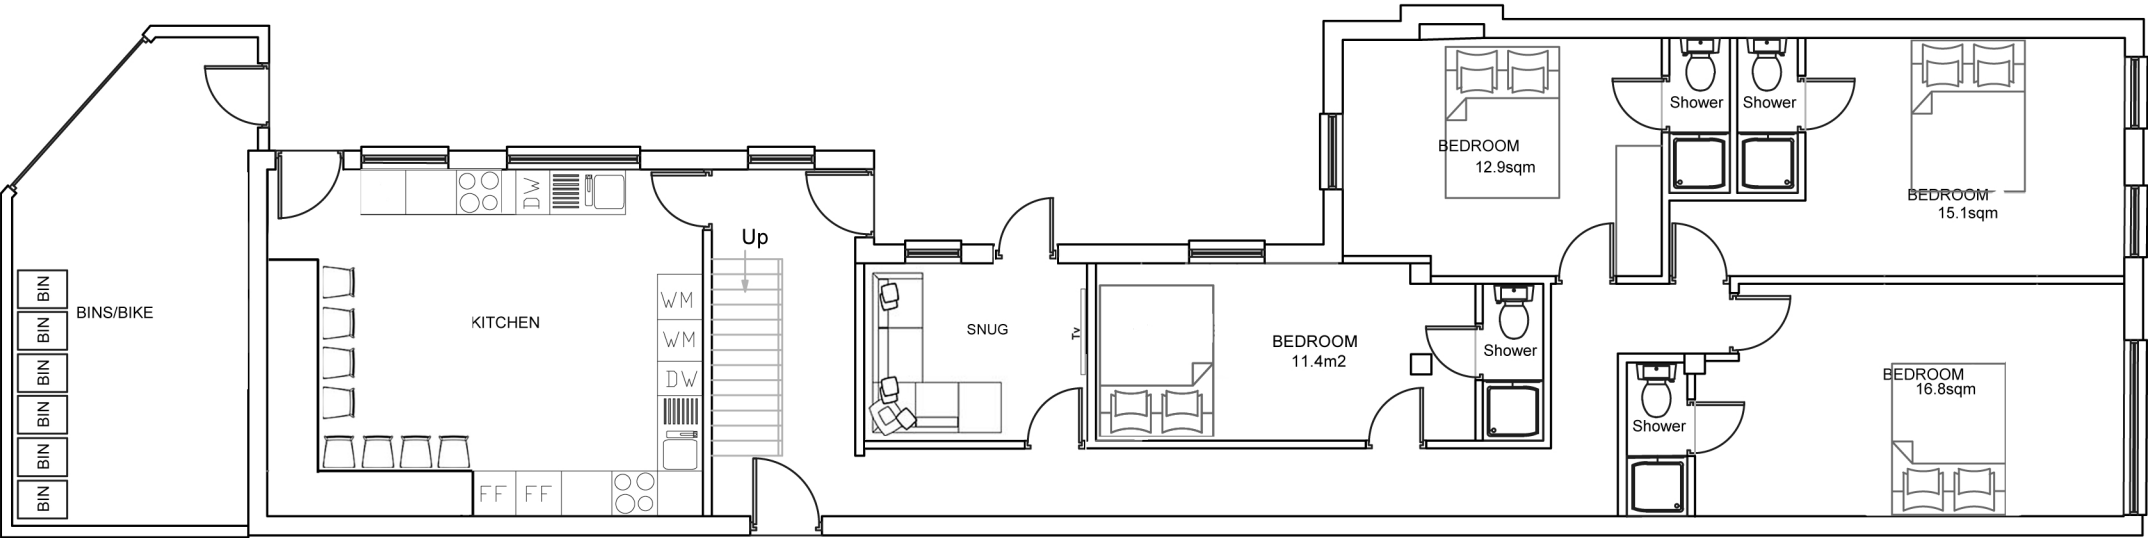

PROPOSED GROUND FLOOR PLAN

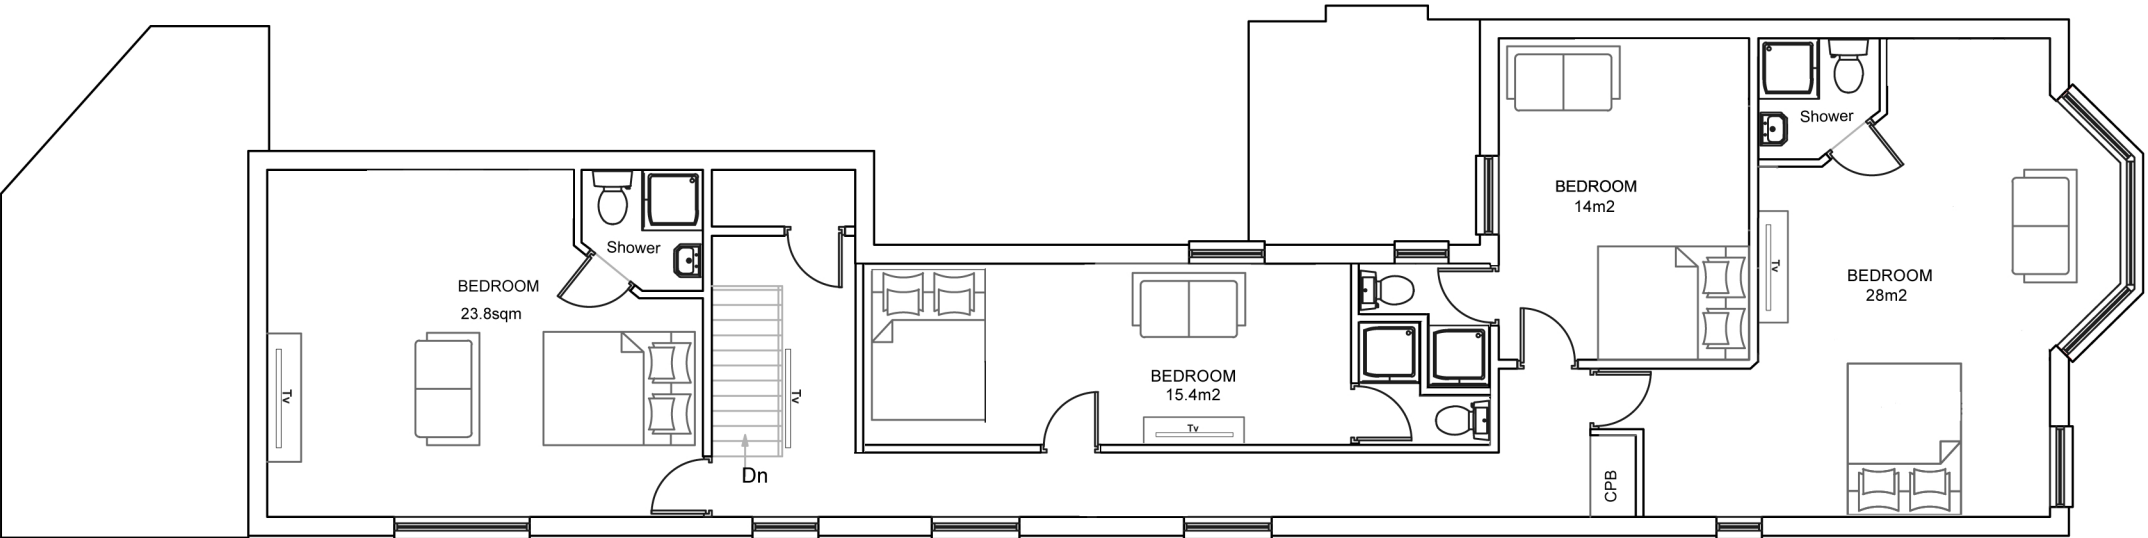

PROPOSED FIRST FLOOR PLAN



|                                  |                          |        |
|----------------------------------|--------------------------|--------|
| <b>CAD it</b>                    | Tel: +381641577699       |        |
|                                  | E-mail: mim161@gmail.com |        |
| Project: <b>45 VICTORIA ROAD</b> |                          |        |
| Client: <b>Mr JAMES STEVENS</b>  |                          |        |
| Title: <b>Proposed Plans</b>     |                          |        |
| Dwg.No: <b>U.2 /06</b>           |                          | Rev:00 |
| Scale: <b>1:100 @ A3</b>         |                          |        |
| Date: <b>NOVEMBER 2020.</b>      |                          |        |