


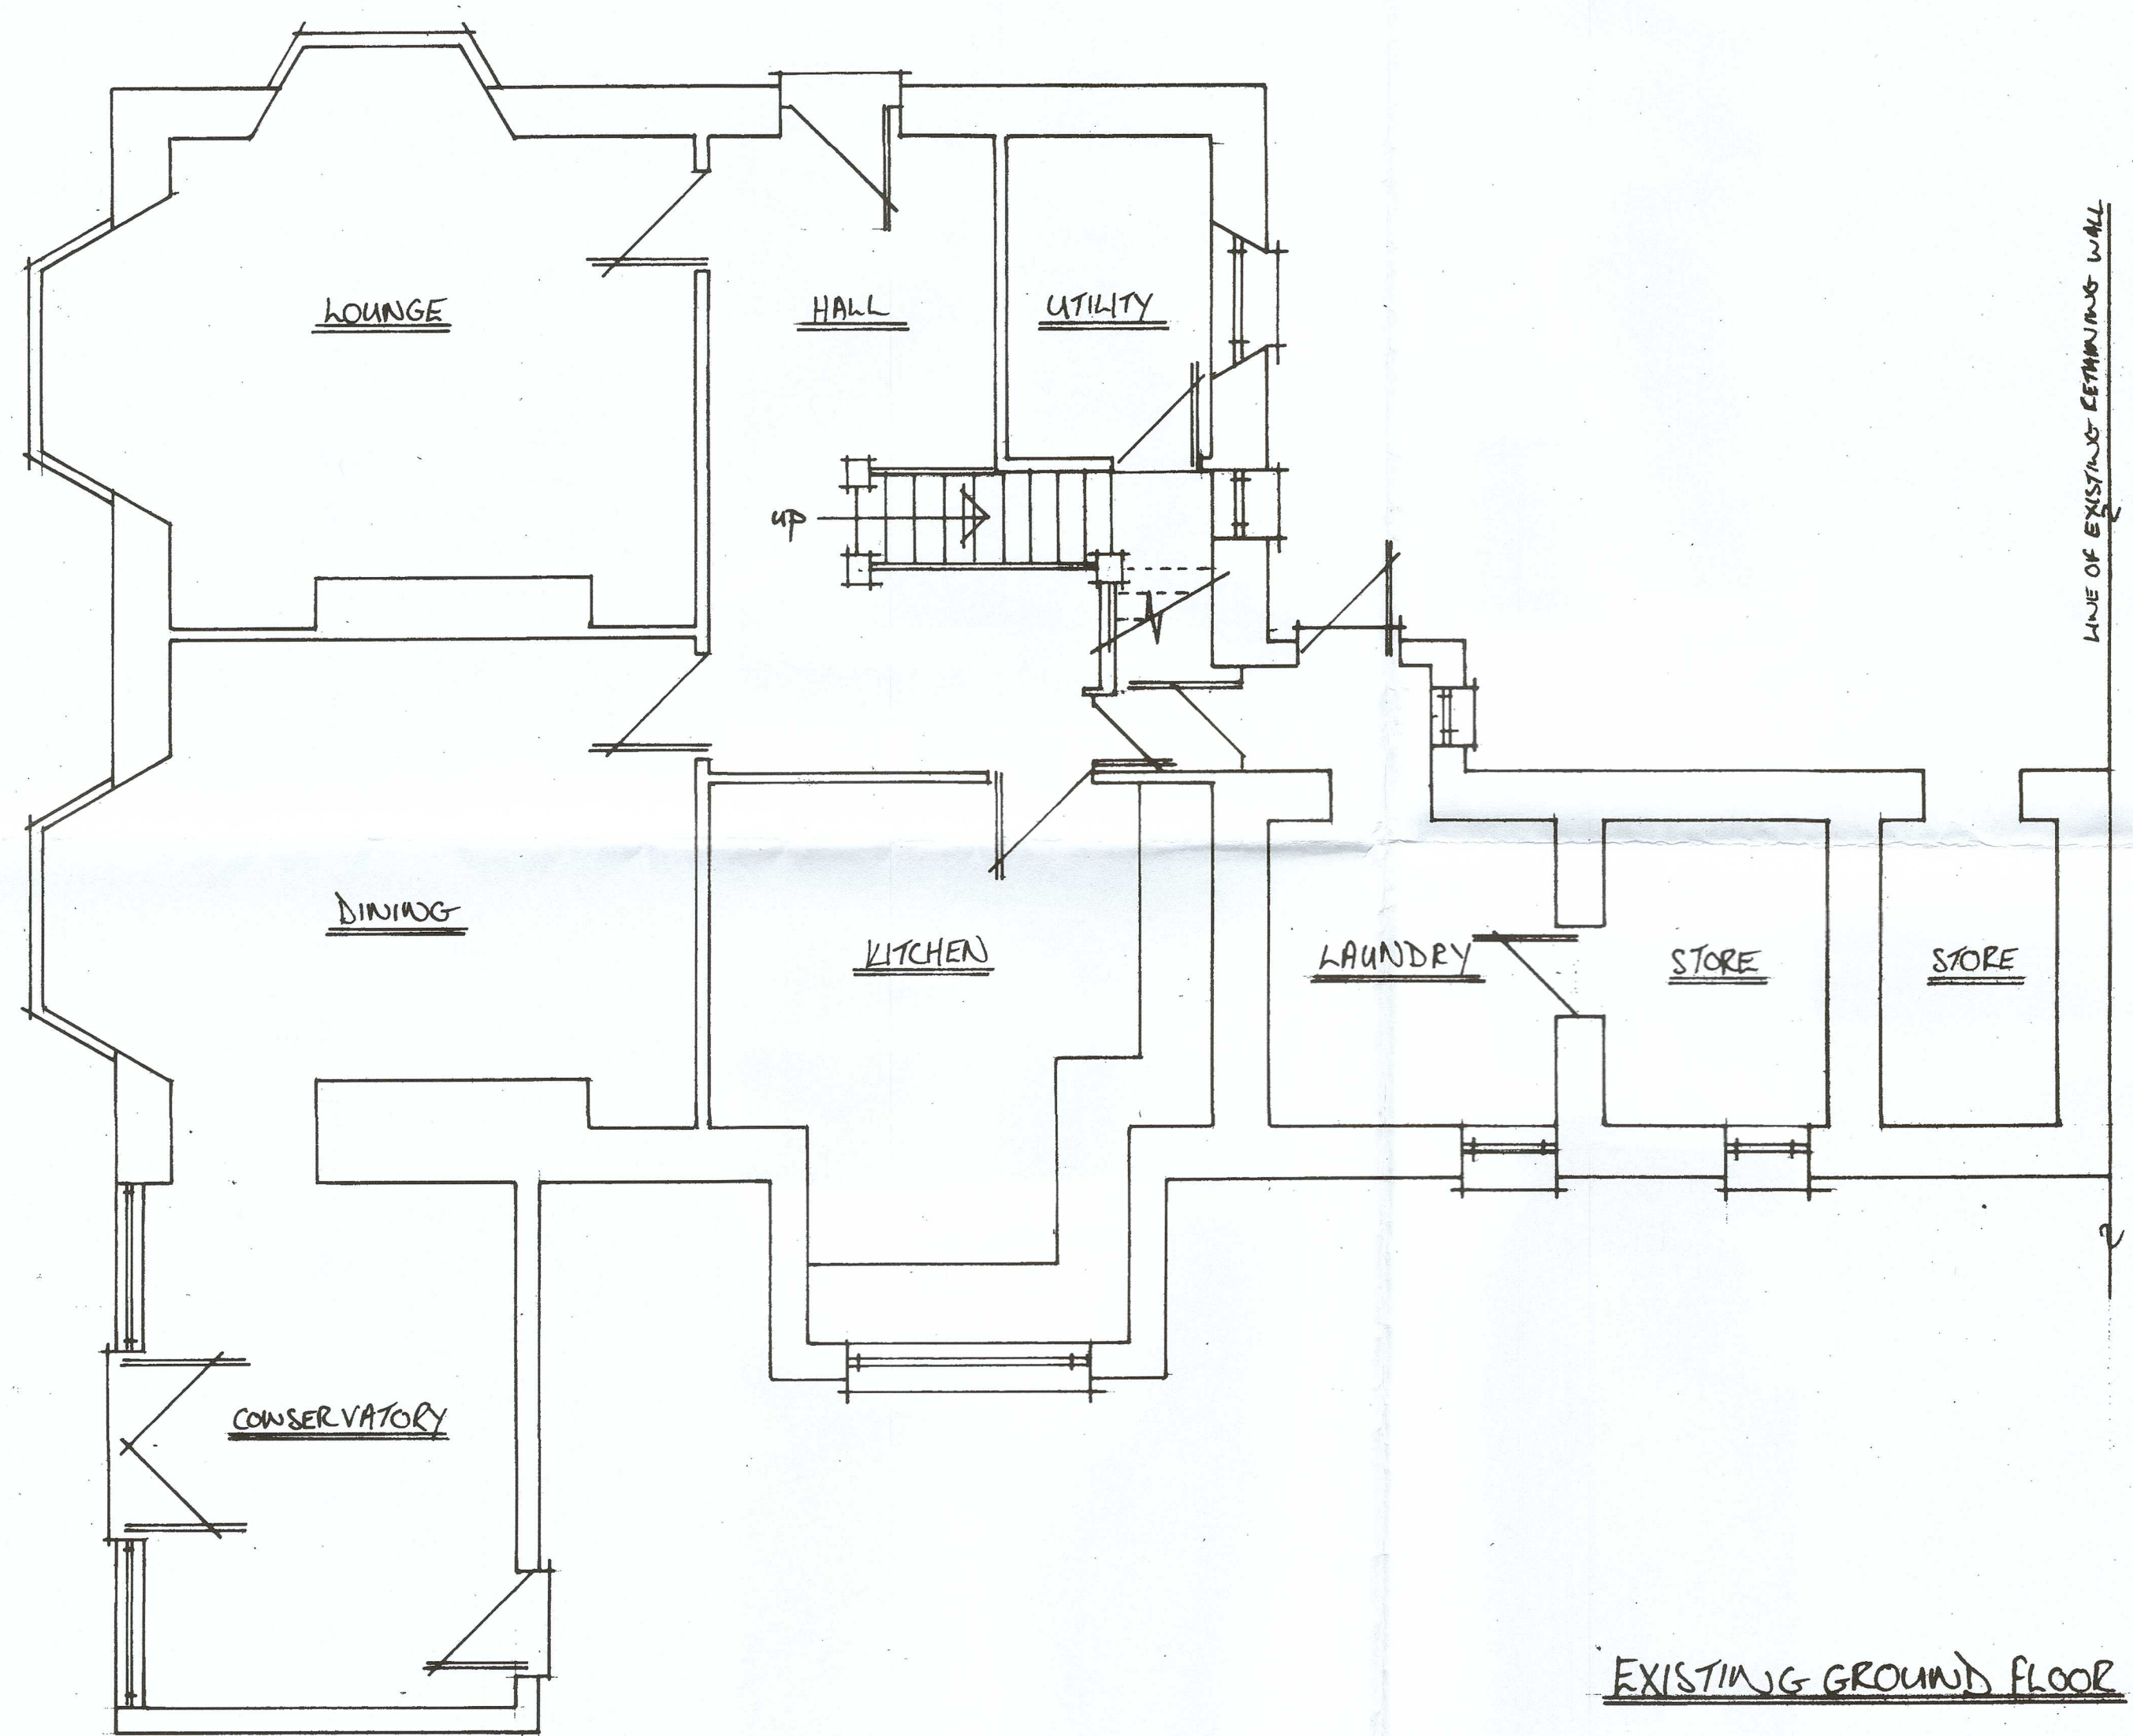

NOTES:
All dimensions must be checked on site and not scaled from this drawing.

A		
	Date	Revisions

©copyright

Client
Mr & Mrs R SOWEC

Job Title
REAR & SIDE EXTENSION AT
26 DWAS RD, BAGLAN, PORT TALBOT

Drawing Title
EXISTING GROUND FLOOR

Scale 1:50

Date 9/11/2020	Drawn by
----------------	----------

Drg No.	Rev.
---------	------