


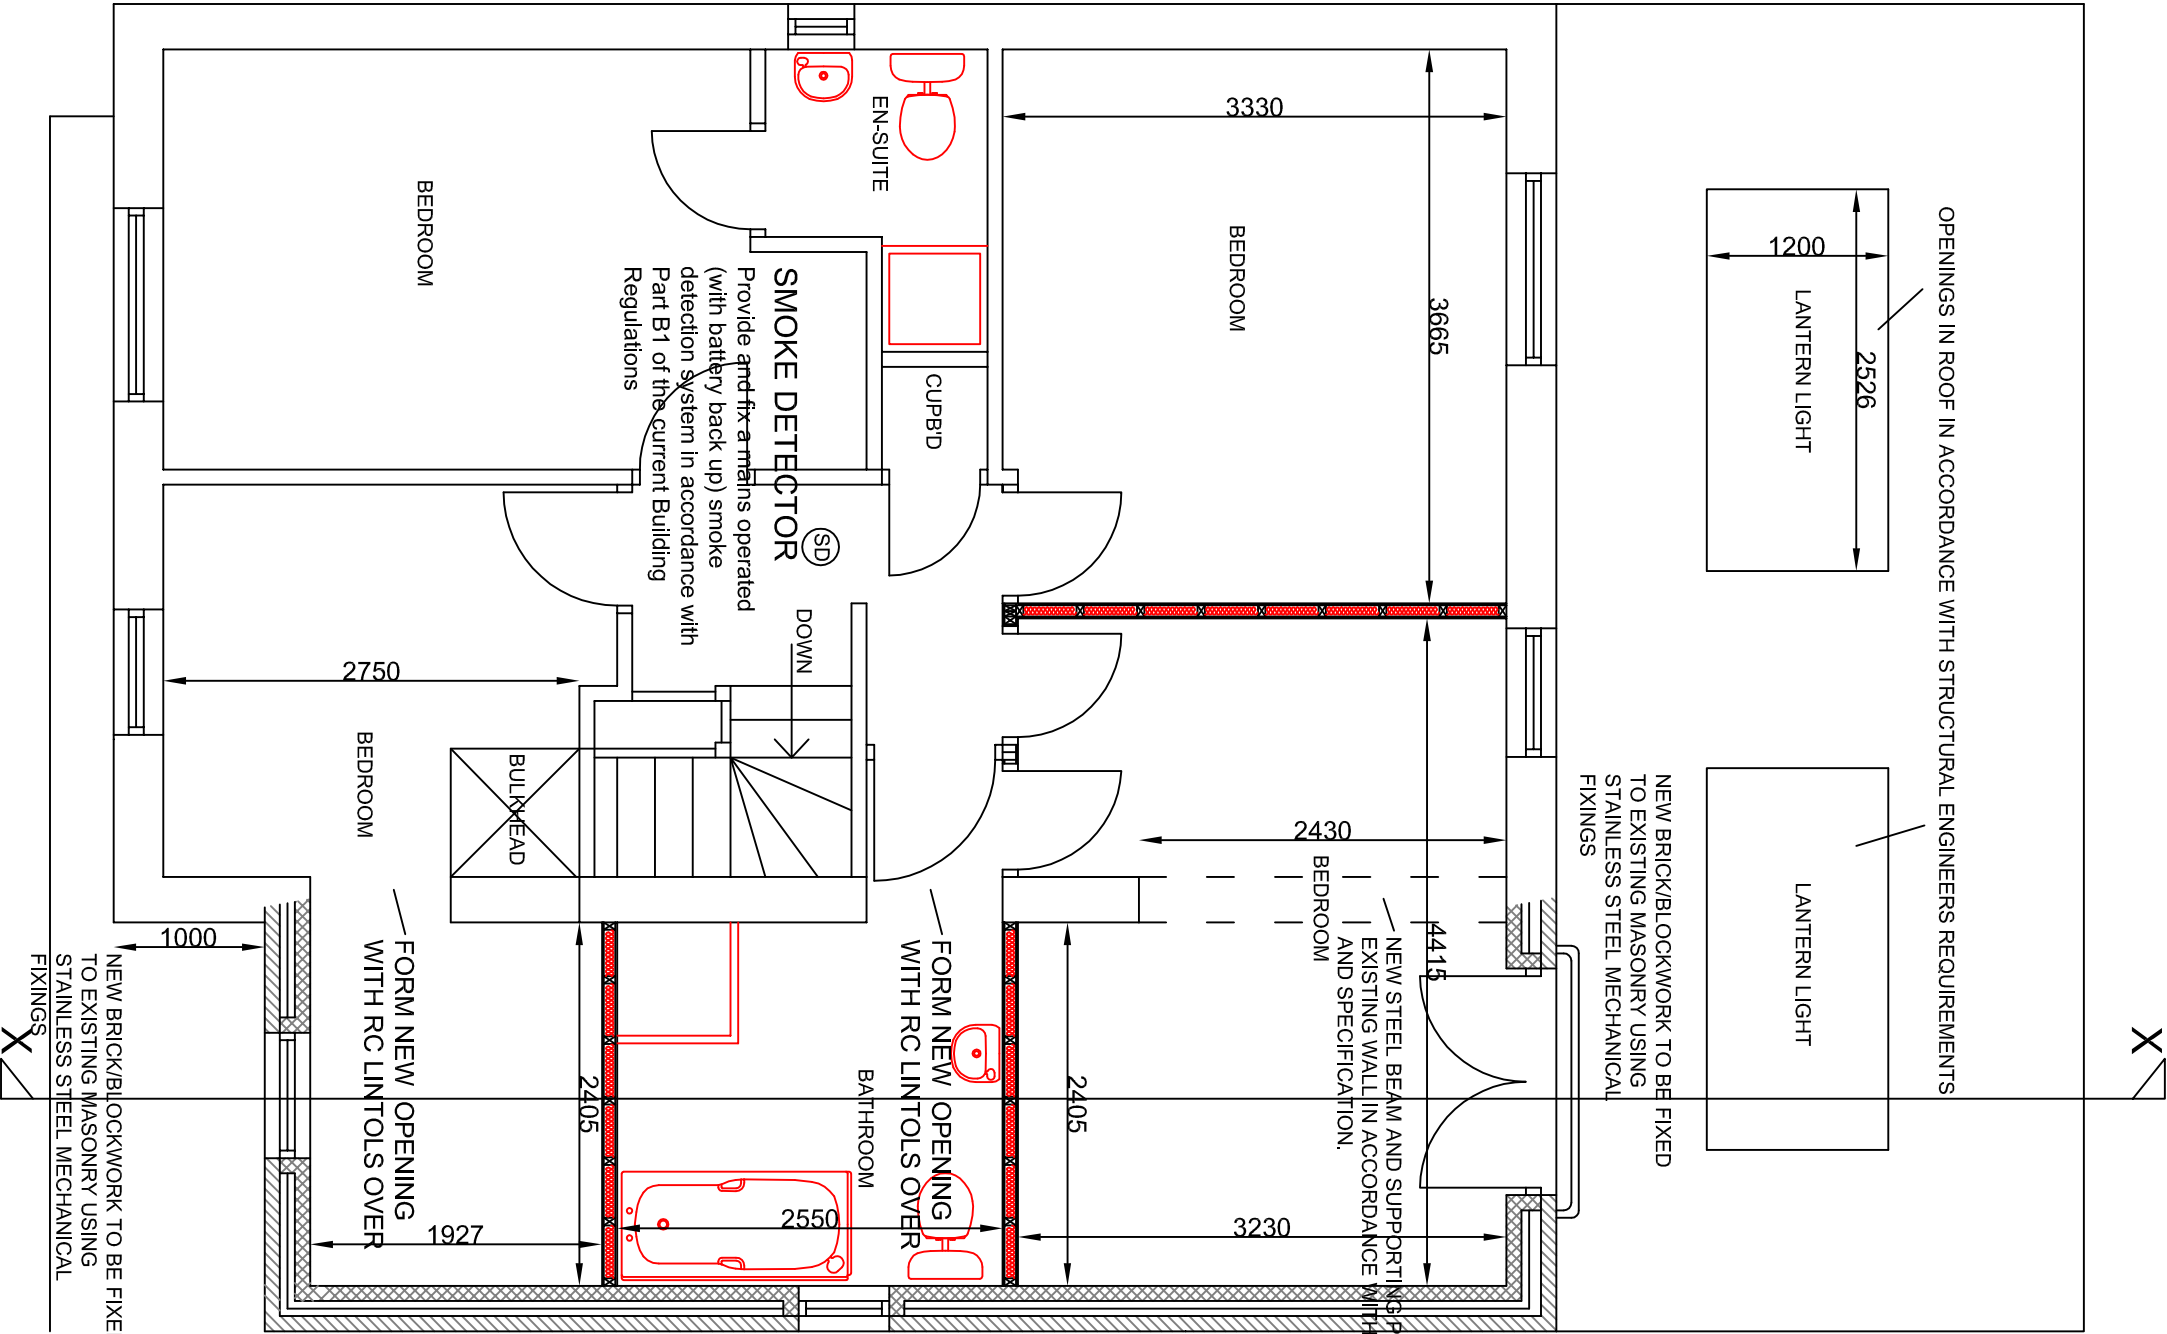

EXTENSION AREA - 19.0m²
PROPOSED FIRST FLOOR LAYOUT
SCALE 1:50
AMENDED 24/1/2020