


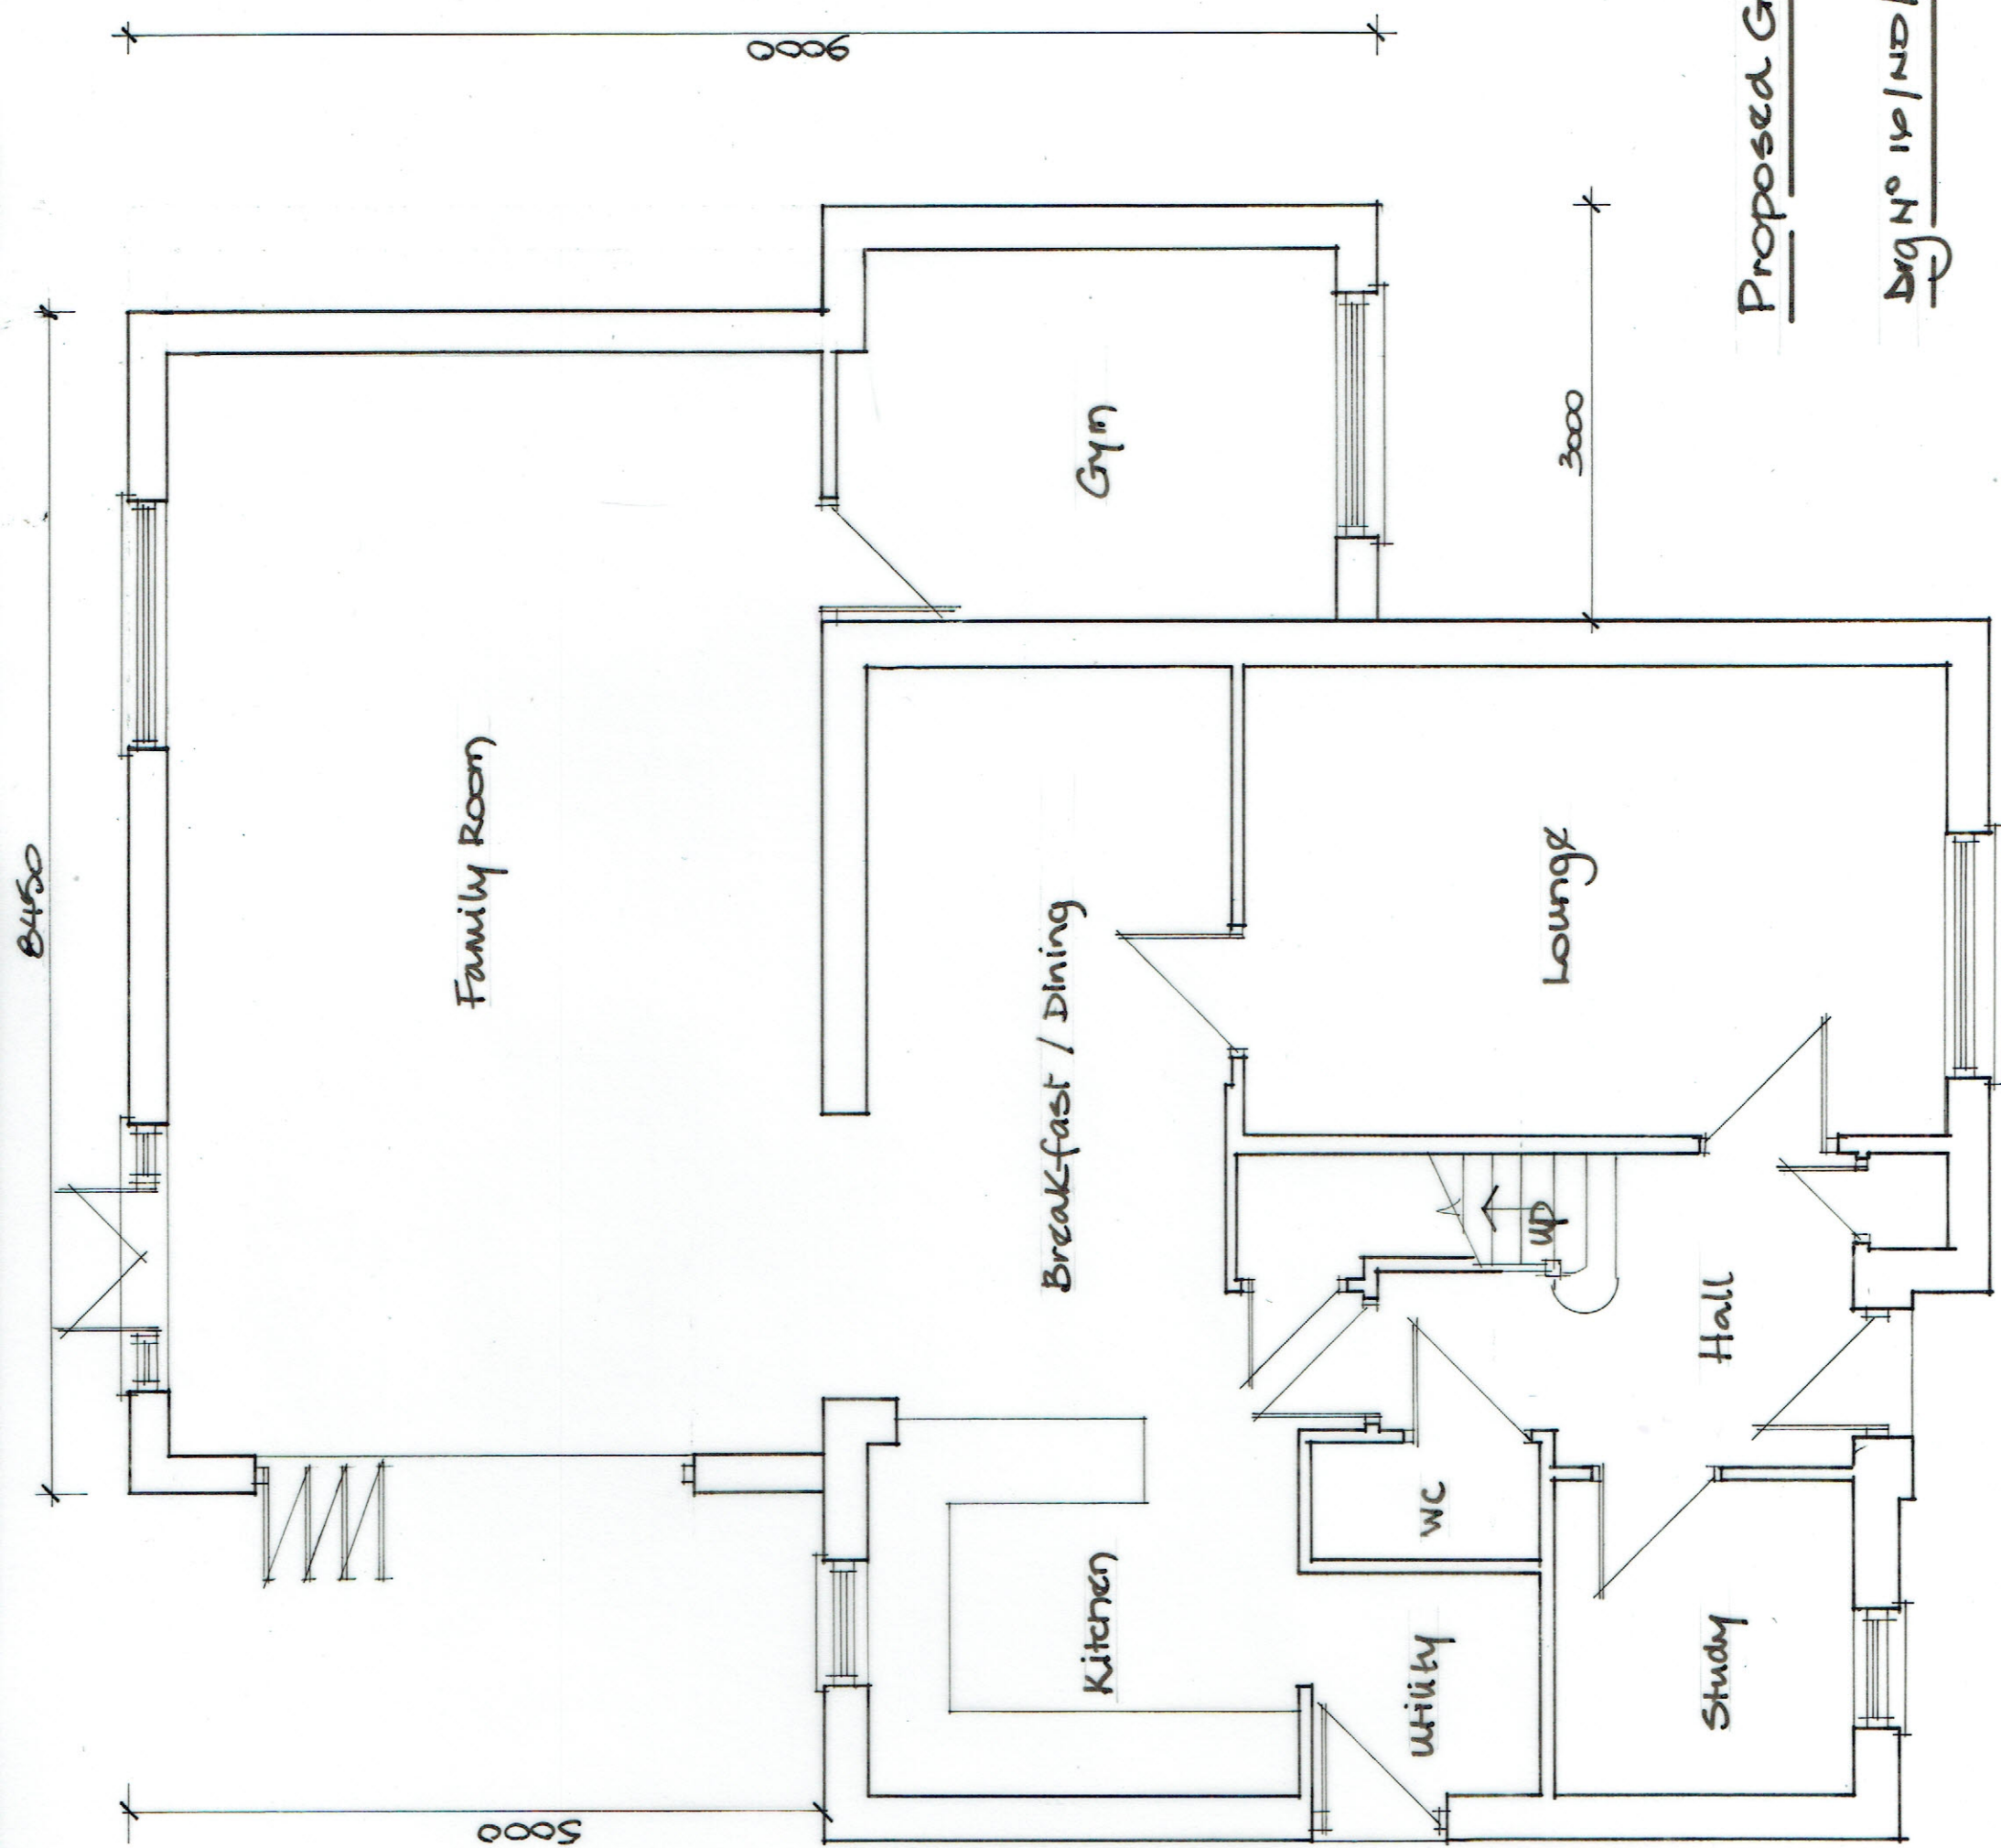

Proposed Ground Floor

Dwg No 14/ND/02    Scale 1/50.