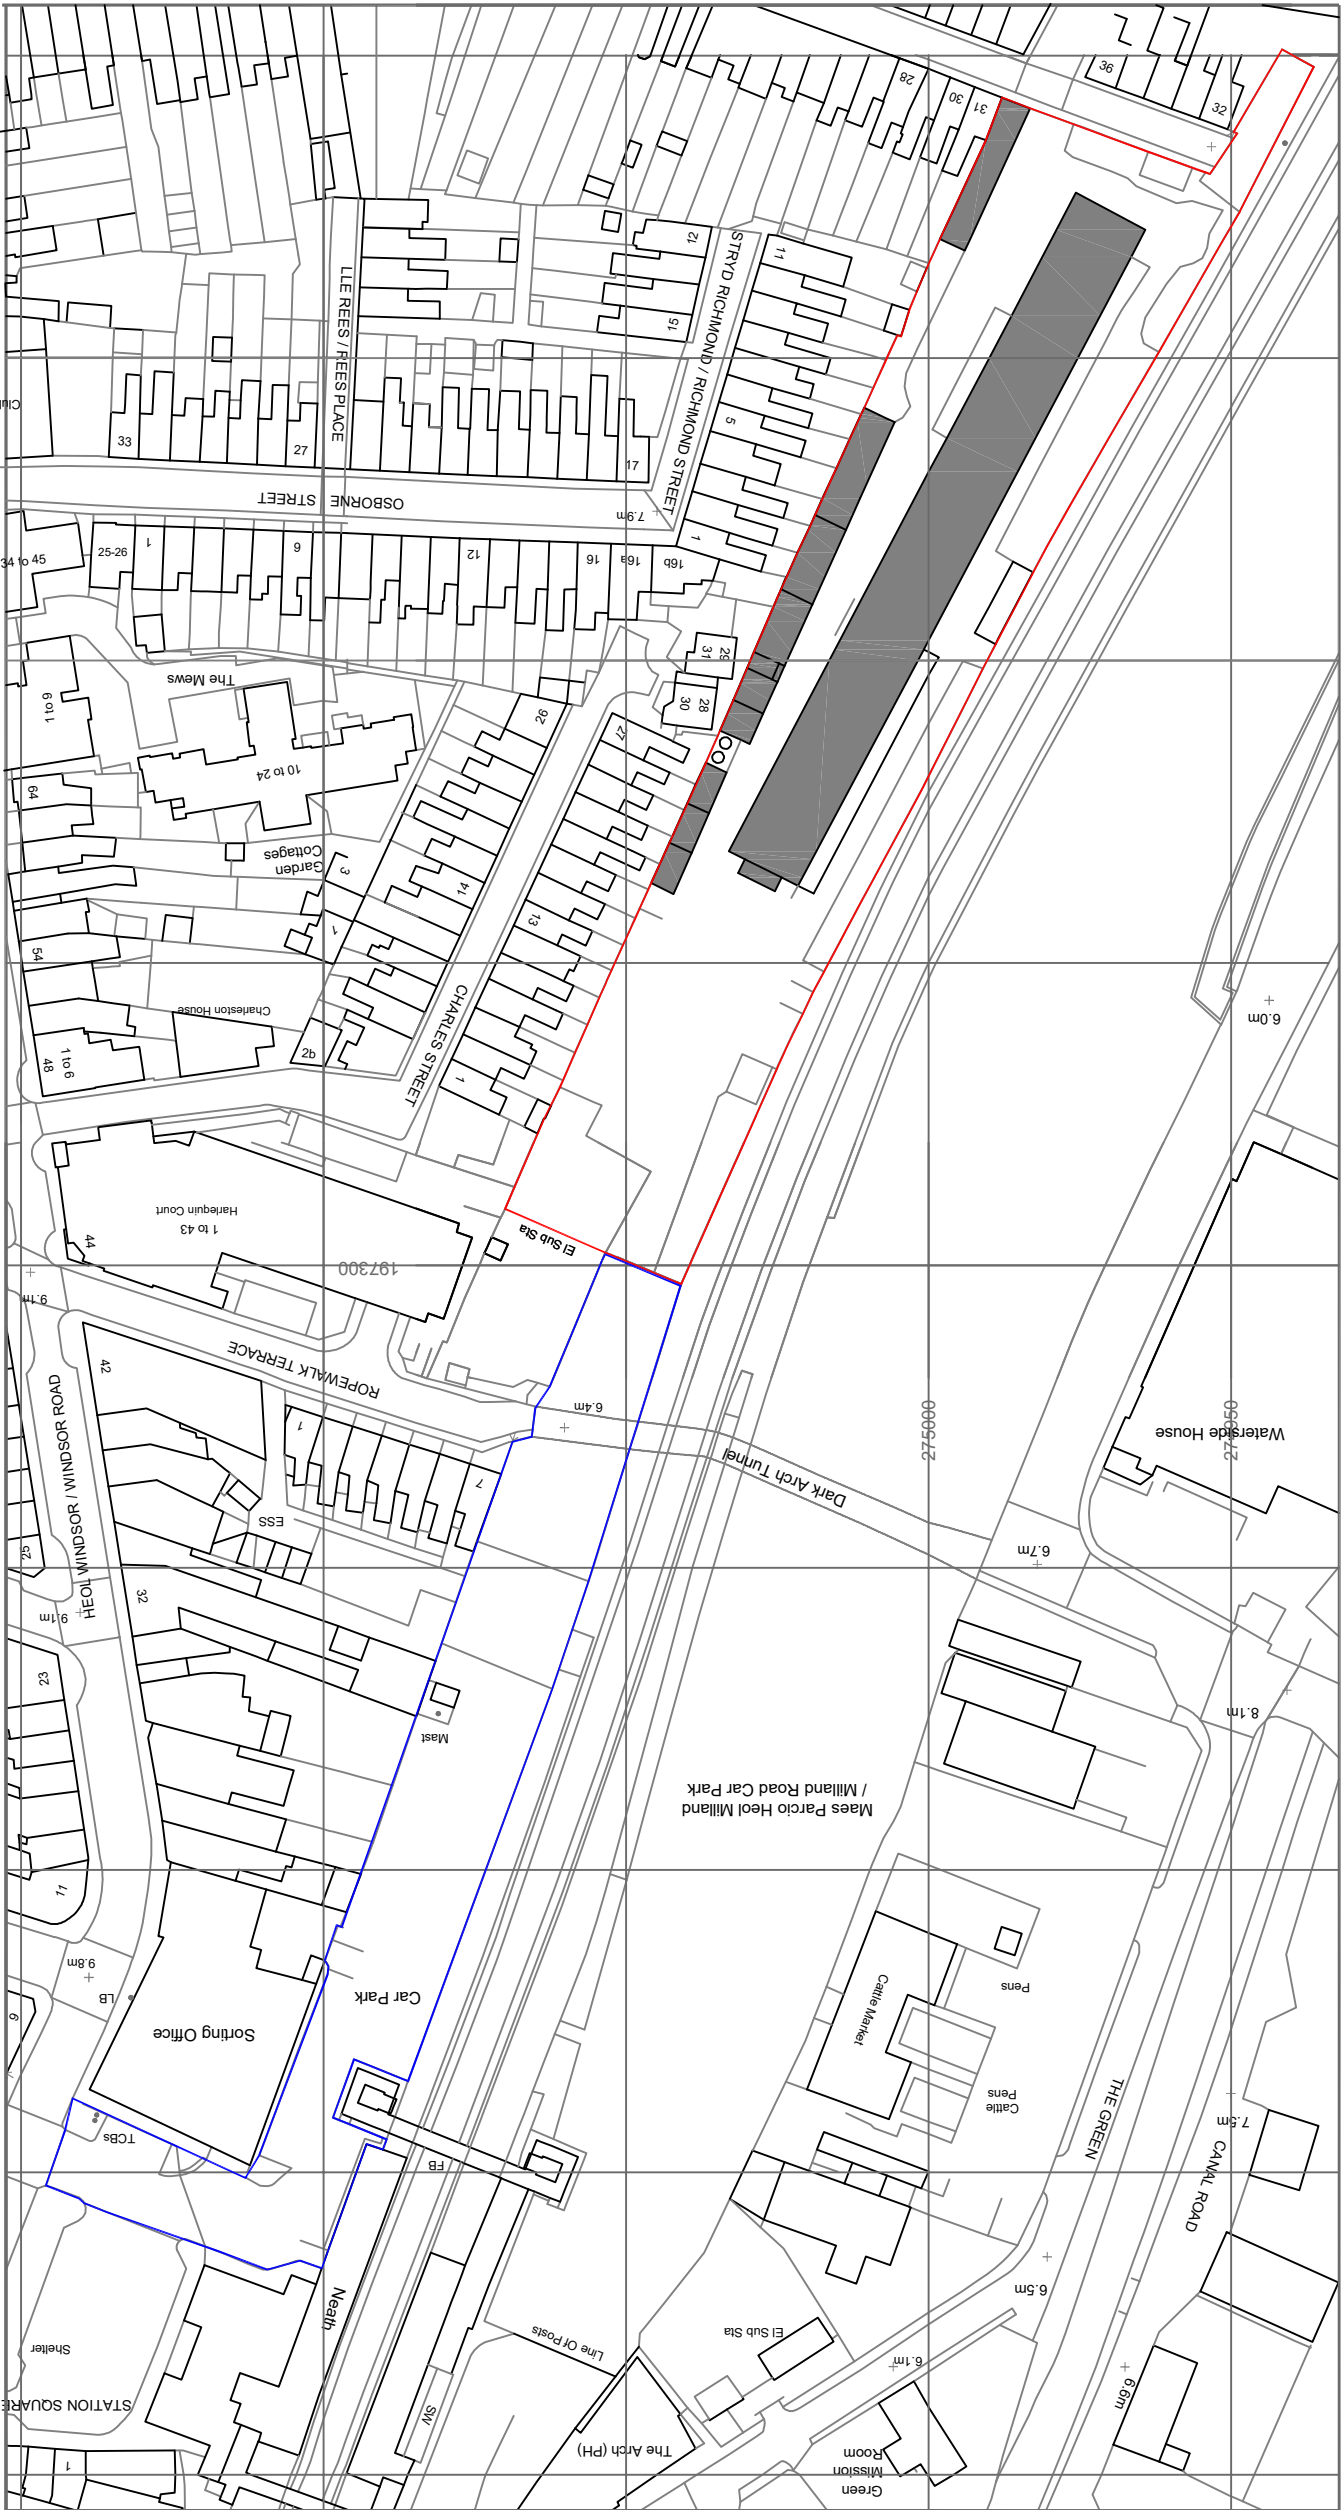


OscarClarke D E S I G N fran@oscarclarke.com 45 Station Road Cardiff CF14 5UT 029 2140 9923 07703 294284		Railway Buildings, Neath SA11 1BY	
title Site LocationPlan		job no. 096 drg no. D AP501 scale 1:1250 @ A3	rev D date 09/06/2020 drawn by FC checked by A