




ELEVATION ALONG PROPOSED RETAINING WALL A–A
(SCALE 1:50)

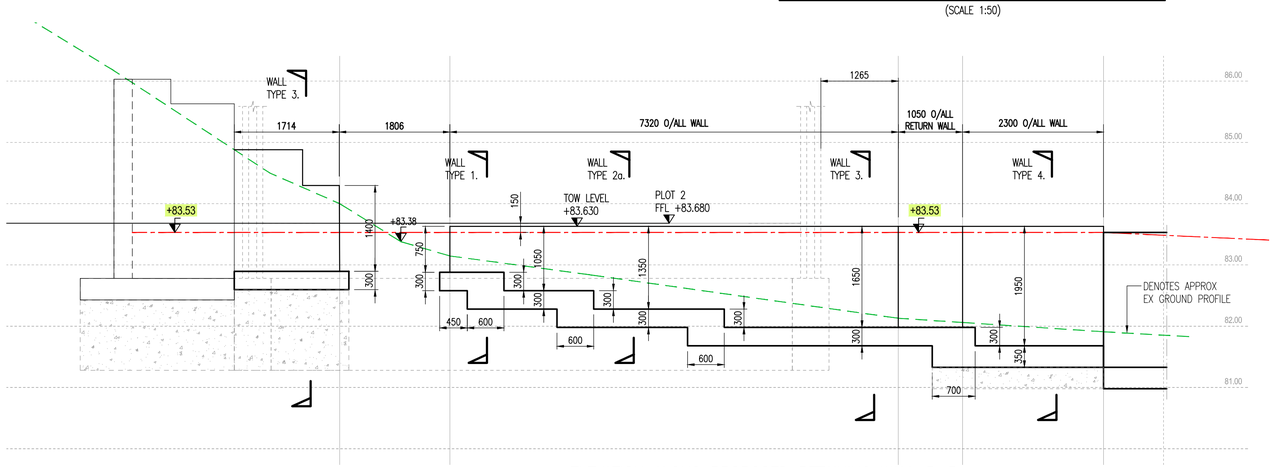


ELEVATION ALONG PROPOSED RETAINING WALL B–B
(SCALE 1:50)

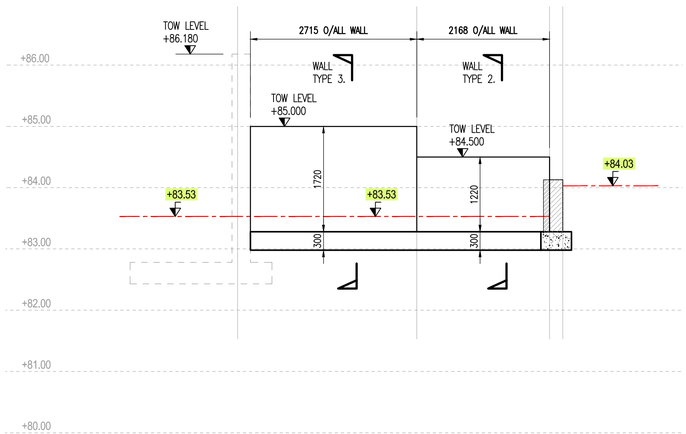


ELEVATION ALONG PROPOSED RETAINING WALL E–E
(SCALE 1:50)

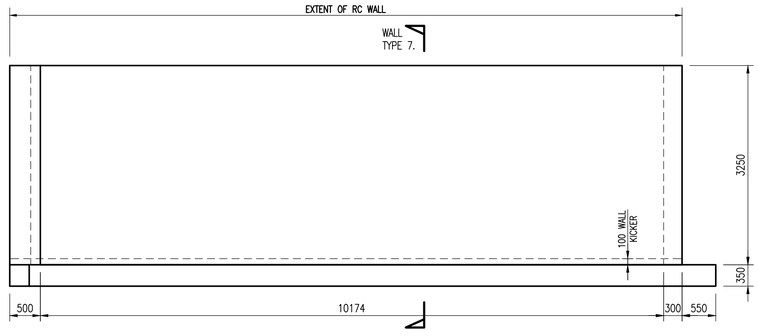

ELEVATION ALONG RETAINING WALL D–D
(SCALE 1:50)

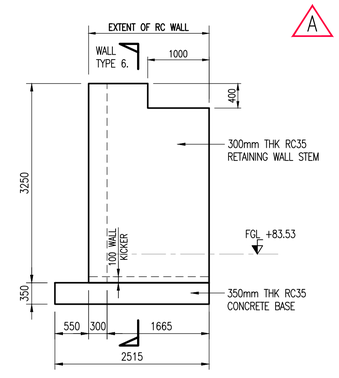

ELEVATION ALONG RETAINING WALL C–C
(SCALE 1:50)

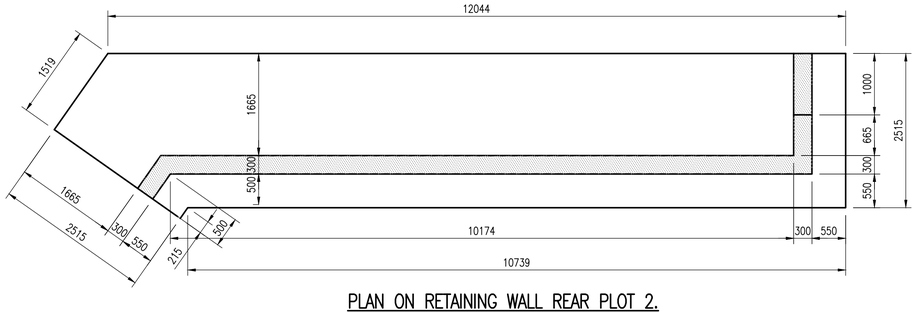

PLAN ON RETAINING WALL REAR PLOT 2.
(SCALE 1:50)

NOTES
DO NOT SCALE THIS DRAWING
CONTRACTOR TO CHECK ALL DIMENSIONS AND REPORT ALL ERRORS AND OMISSIONS TO THE ENGINEER

Rev.	Detail	By	Date
A	RC WALL TO REAR OF PLOT 2 AMENDED TO SUIT CLIENTS REQUIREMENTS.	SW	10.11.20

Revisions

CB3 CONSULT
Structural & Civil Engineering Consultants
First Floor
7 St James Crescent
Swansea
SA16DP
Telephone +44 1792 473 182
e-mail admin@cb3consult.co.uk
web www.cb3consult.co.uk

Client
ASHLEY PASS

Project
PROPOSED NEW DWELLINGS
MARCH HYWELL.
CILFREW
NEATH

Drawing Title
GENERAL ARRANGEMENT
RETAINING WALLS
TYPICAL ELEVATIONS
AND DETAILS

INFORMATION

Project No.	Drawing No.
C1447	S–002

Scales	Date	Revision
AS NOTED	OCT 2020	A

Drawn	Checked	Sheet Size
SW	TH	A1

© This drawing may not be copied without prior written permission