




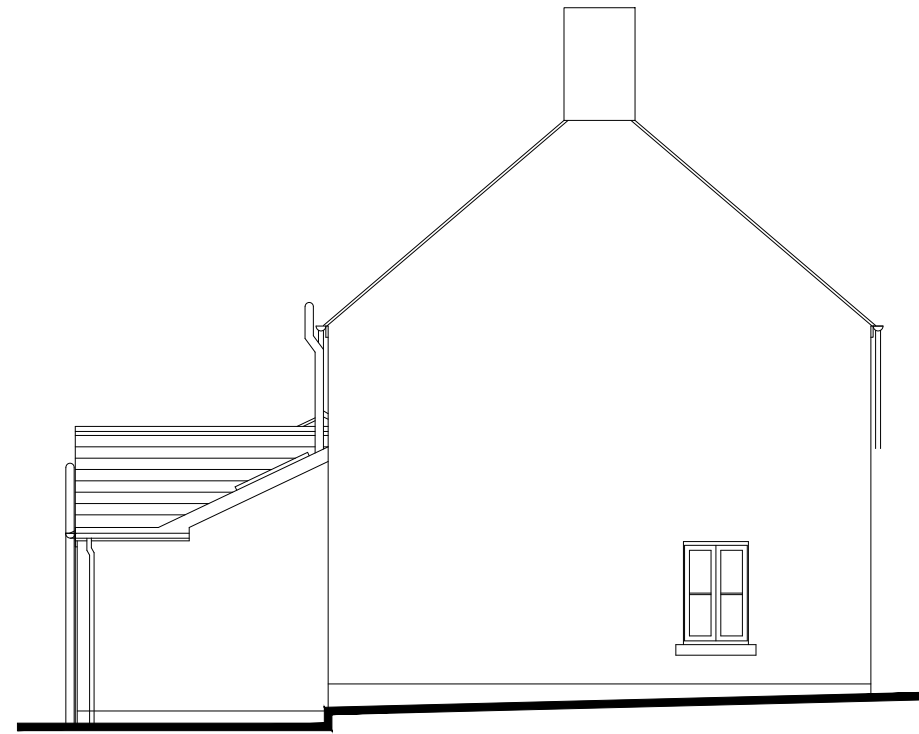

SIDE ELEVATION (PROPOSED)

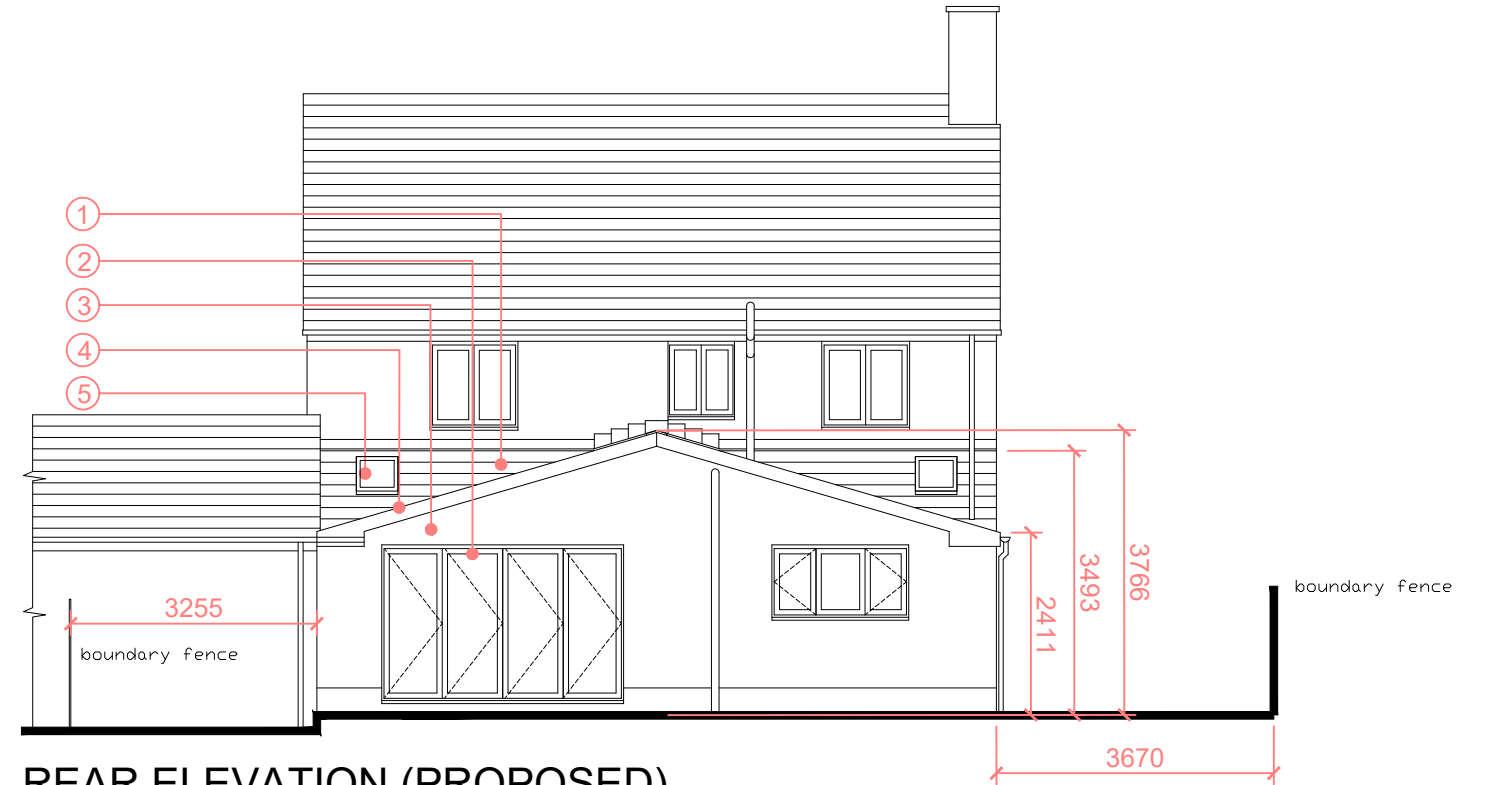


REAR ELEVATION (PROPOSED)

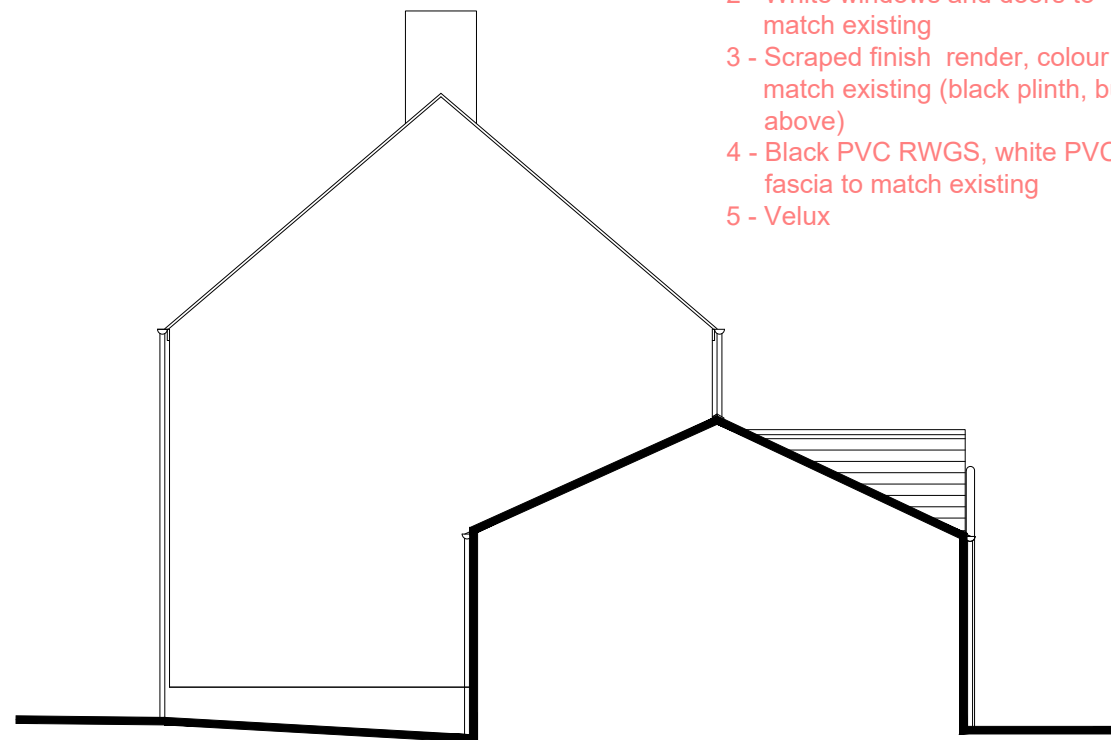

SIDE ELEVATION (PROPOSED)

- 1 - Redland Cambrian artificial slate
- 2 - White windows and doors to match existing
- 3 - Scraped finish render, colour to match existing (black plinth, buff above)
- 4 - Black PVC RWGS, white PVC fascia to match existing
- 5 - Velux

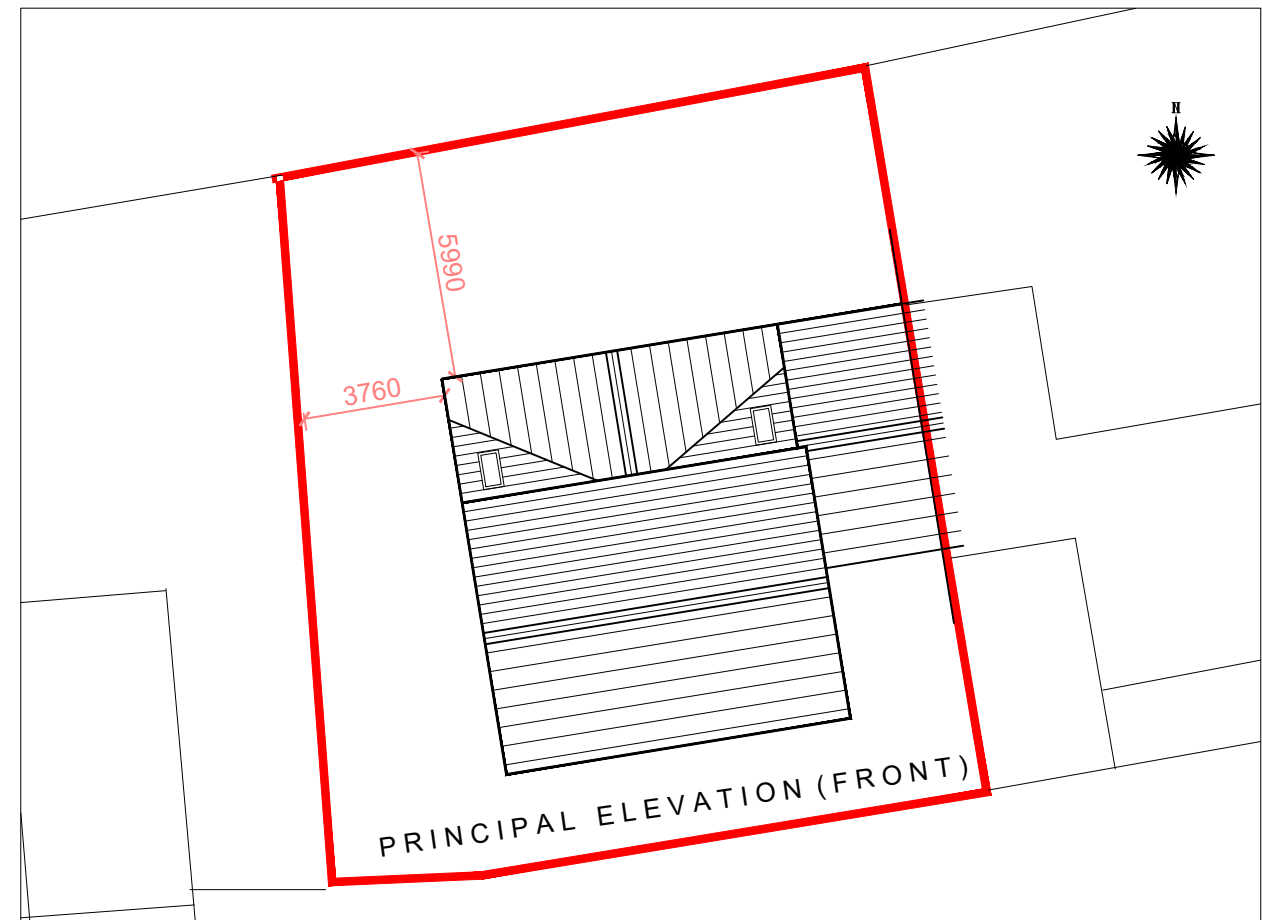

BLOCK PLAN 1:200