


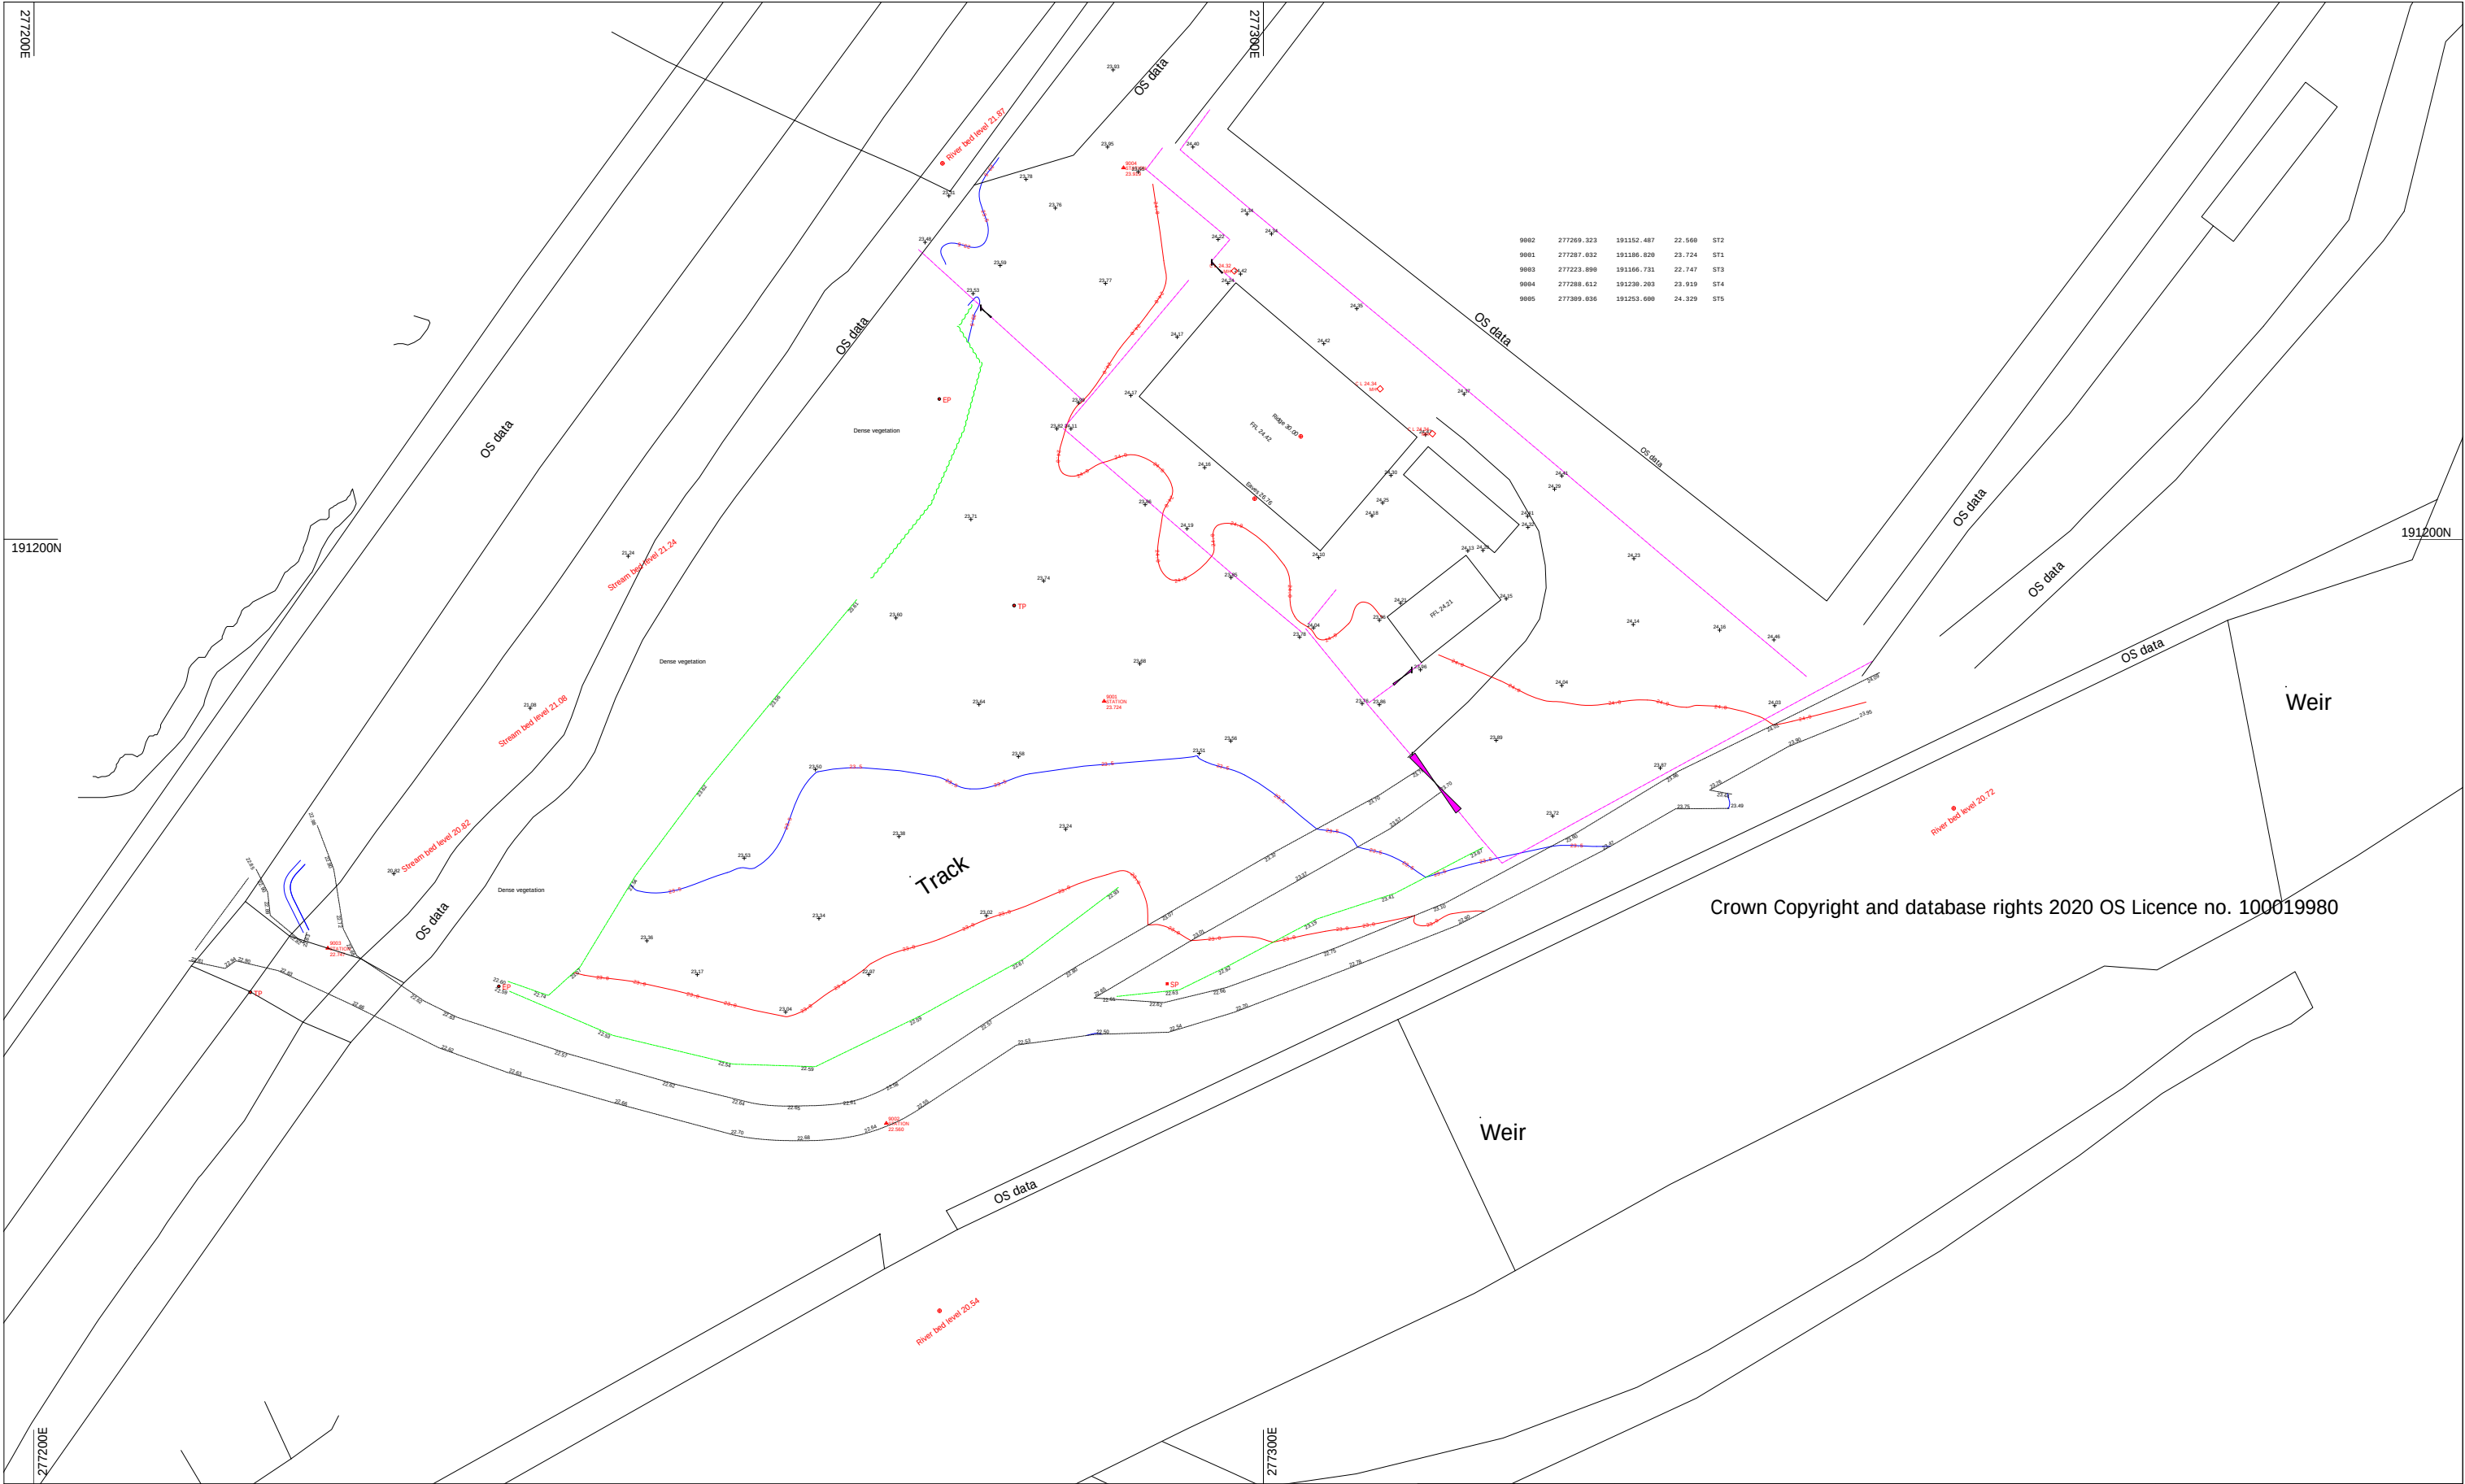



9882	277269.323	191152.487	22.568	ST2
9881	277287.832	191186.829	23.724	ST1
9883	277223.898	191166.731	22.747	ST3
9884	277288.612	191238.283	23.919	ST4
9885	277389.836	191253.688	24.329	ST5

Crown Copyright and database rights 2020 OS Licence no. 100019980

Wayne Evans Surveying Ltd
Westbury Castle
Abbey Drive
Gronant
Prestatyn

Mobile: 07736 740802
e mail: wayne@landsurveyorwales.com

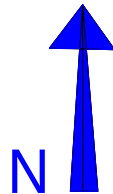

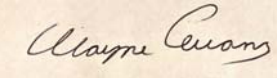		Drawing Title	Topographic Survey		Prepared by	
A3 print		Drawing No	1		Wayne Evans Surveying Ltd www.landsurveyorwales.com	
Address: Ynys Park Football Club Port Talbot			Signiture: 			
			15/11/2020	1:500	REV:B	