


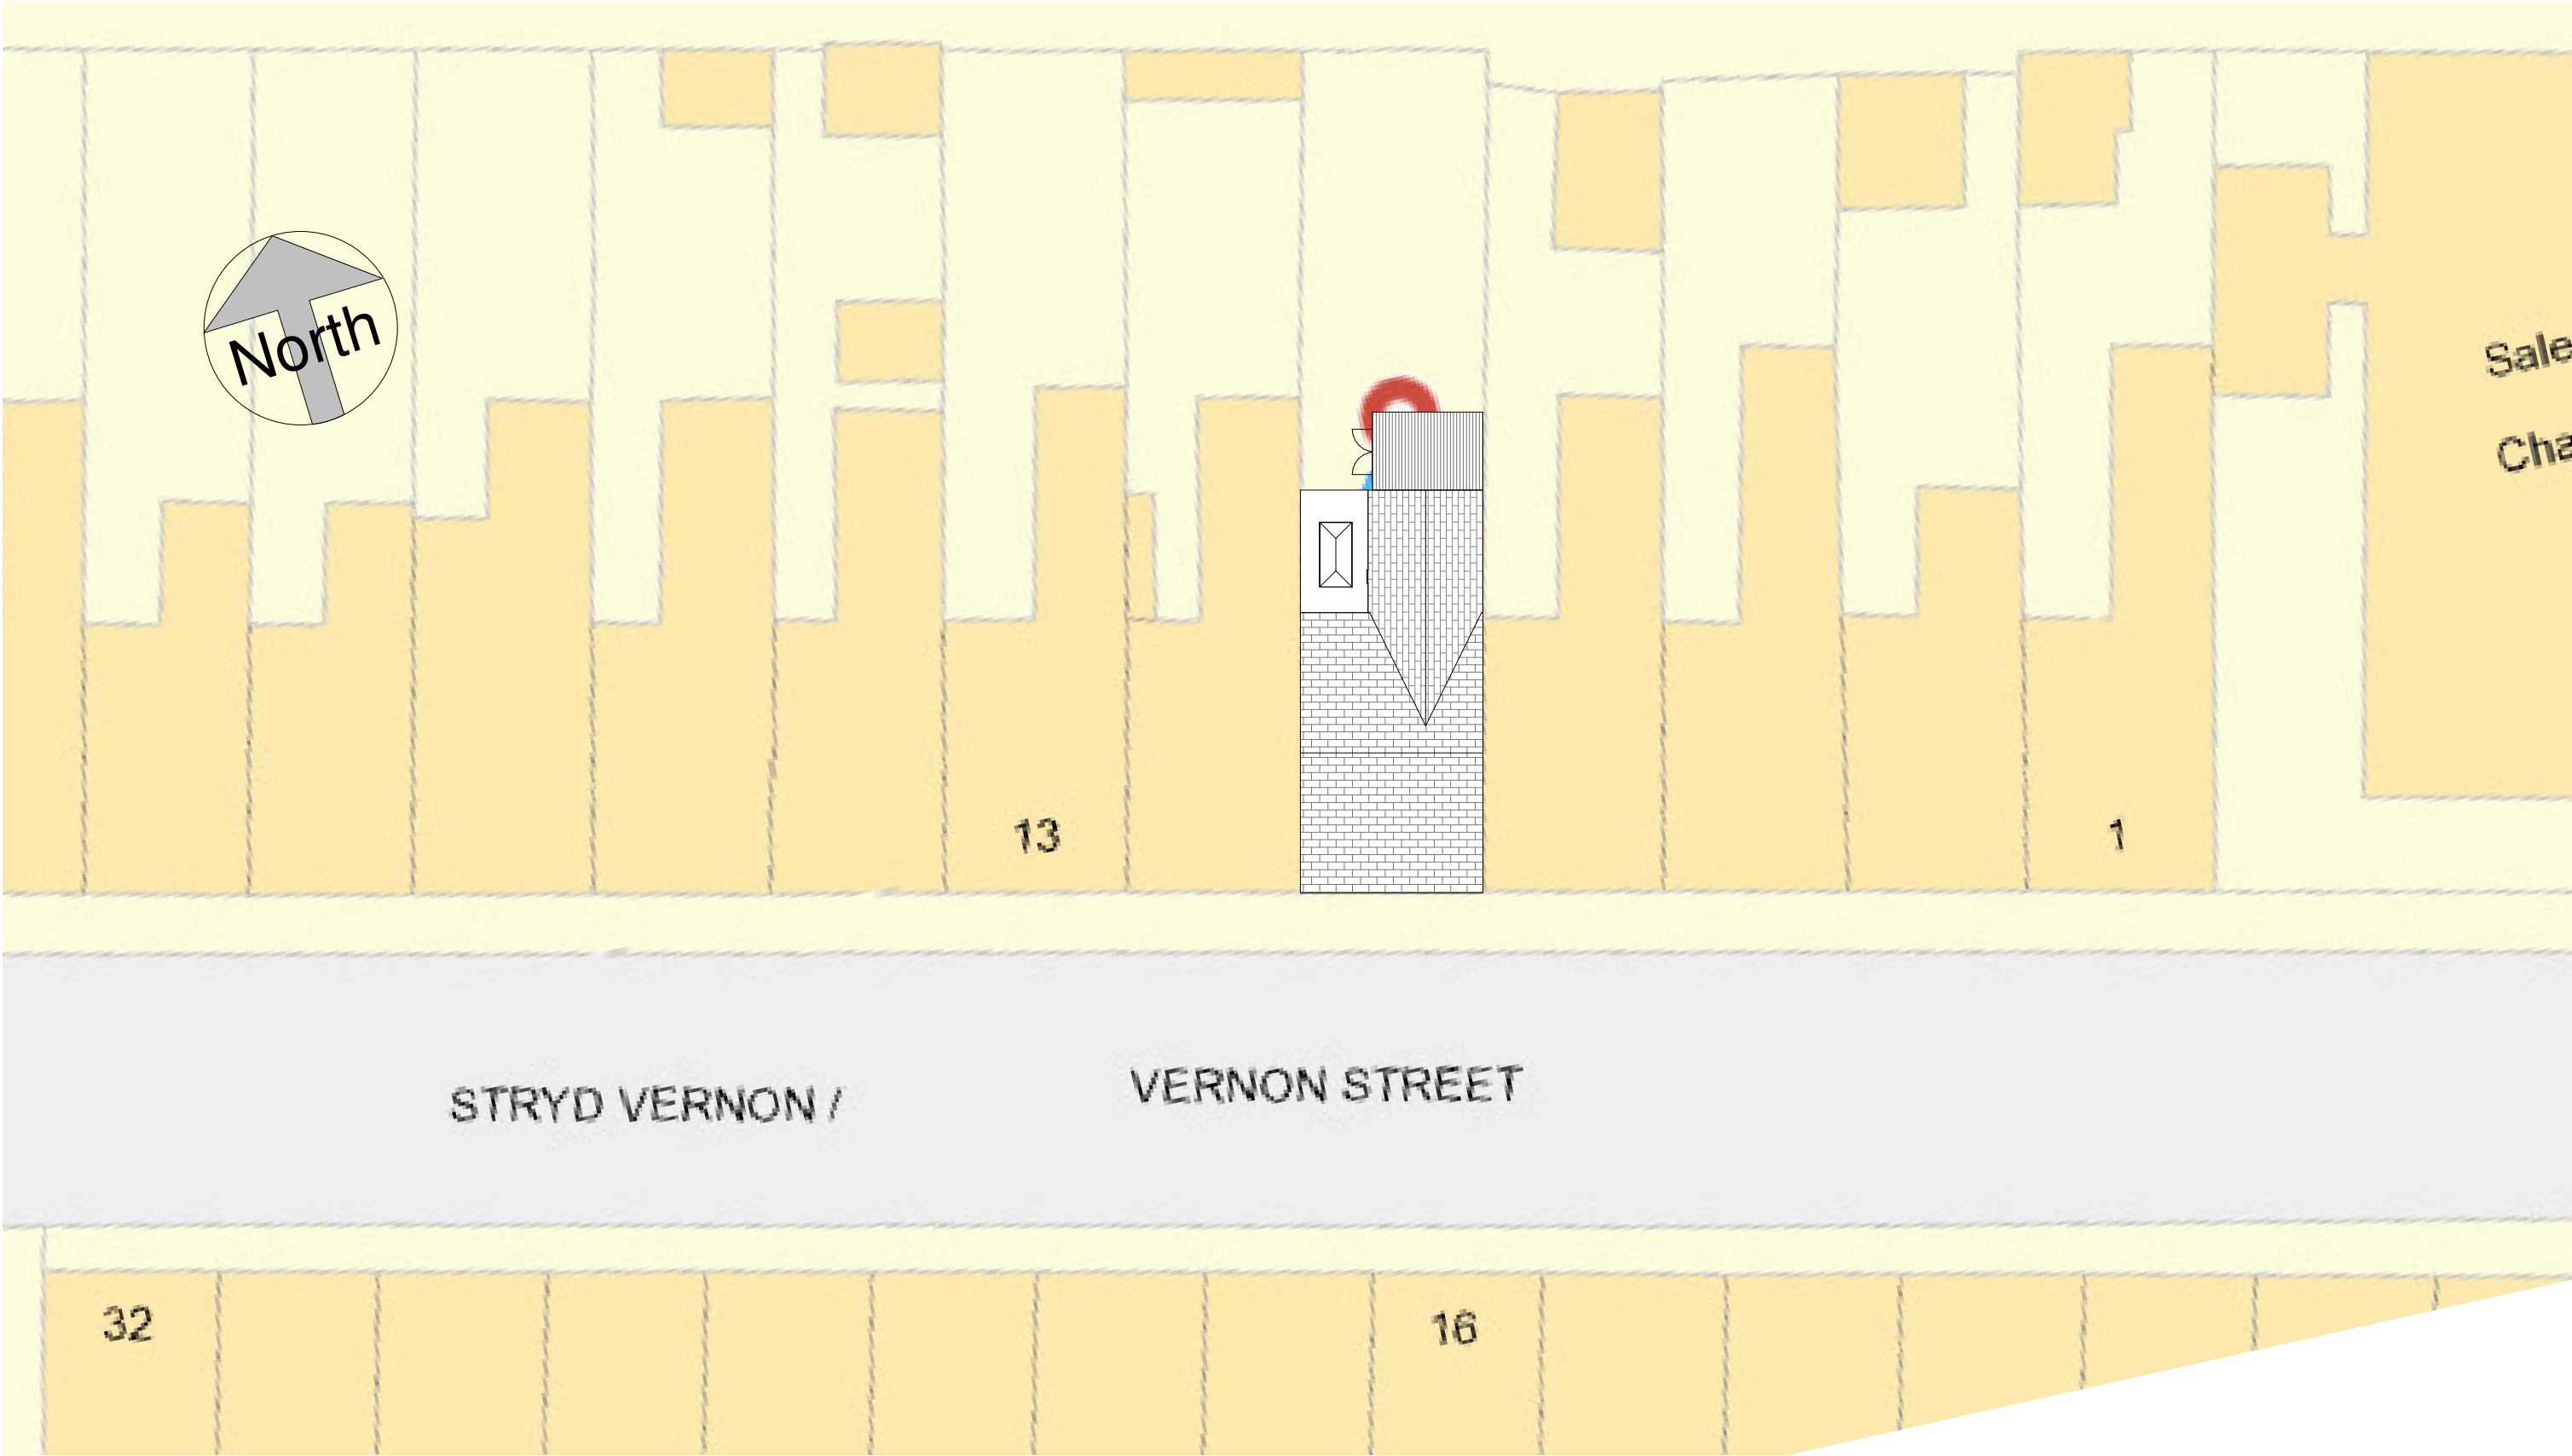

Site

1 : 200

	No.	Description	Date	 www.ccs-solutions.co.uk				PROJECT		CLIENT		
								Single storey rear extension		Mr Chris Clark		
				CODE	STATUS	SUITABILITY DESCRIPTION	PURPOSE OF ISSUE	SHEET		Date	Project number	Scale (@ A3)
								Proposed Block Plan		15/11/2020	Project Number	1 : 200
								DRWAING NUMBER	REV			
										Drawn by		
										Checked by		
				A304		A						