


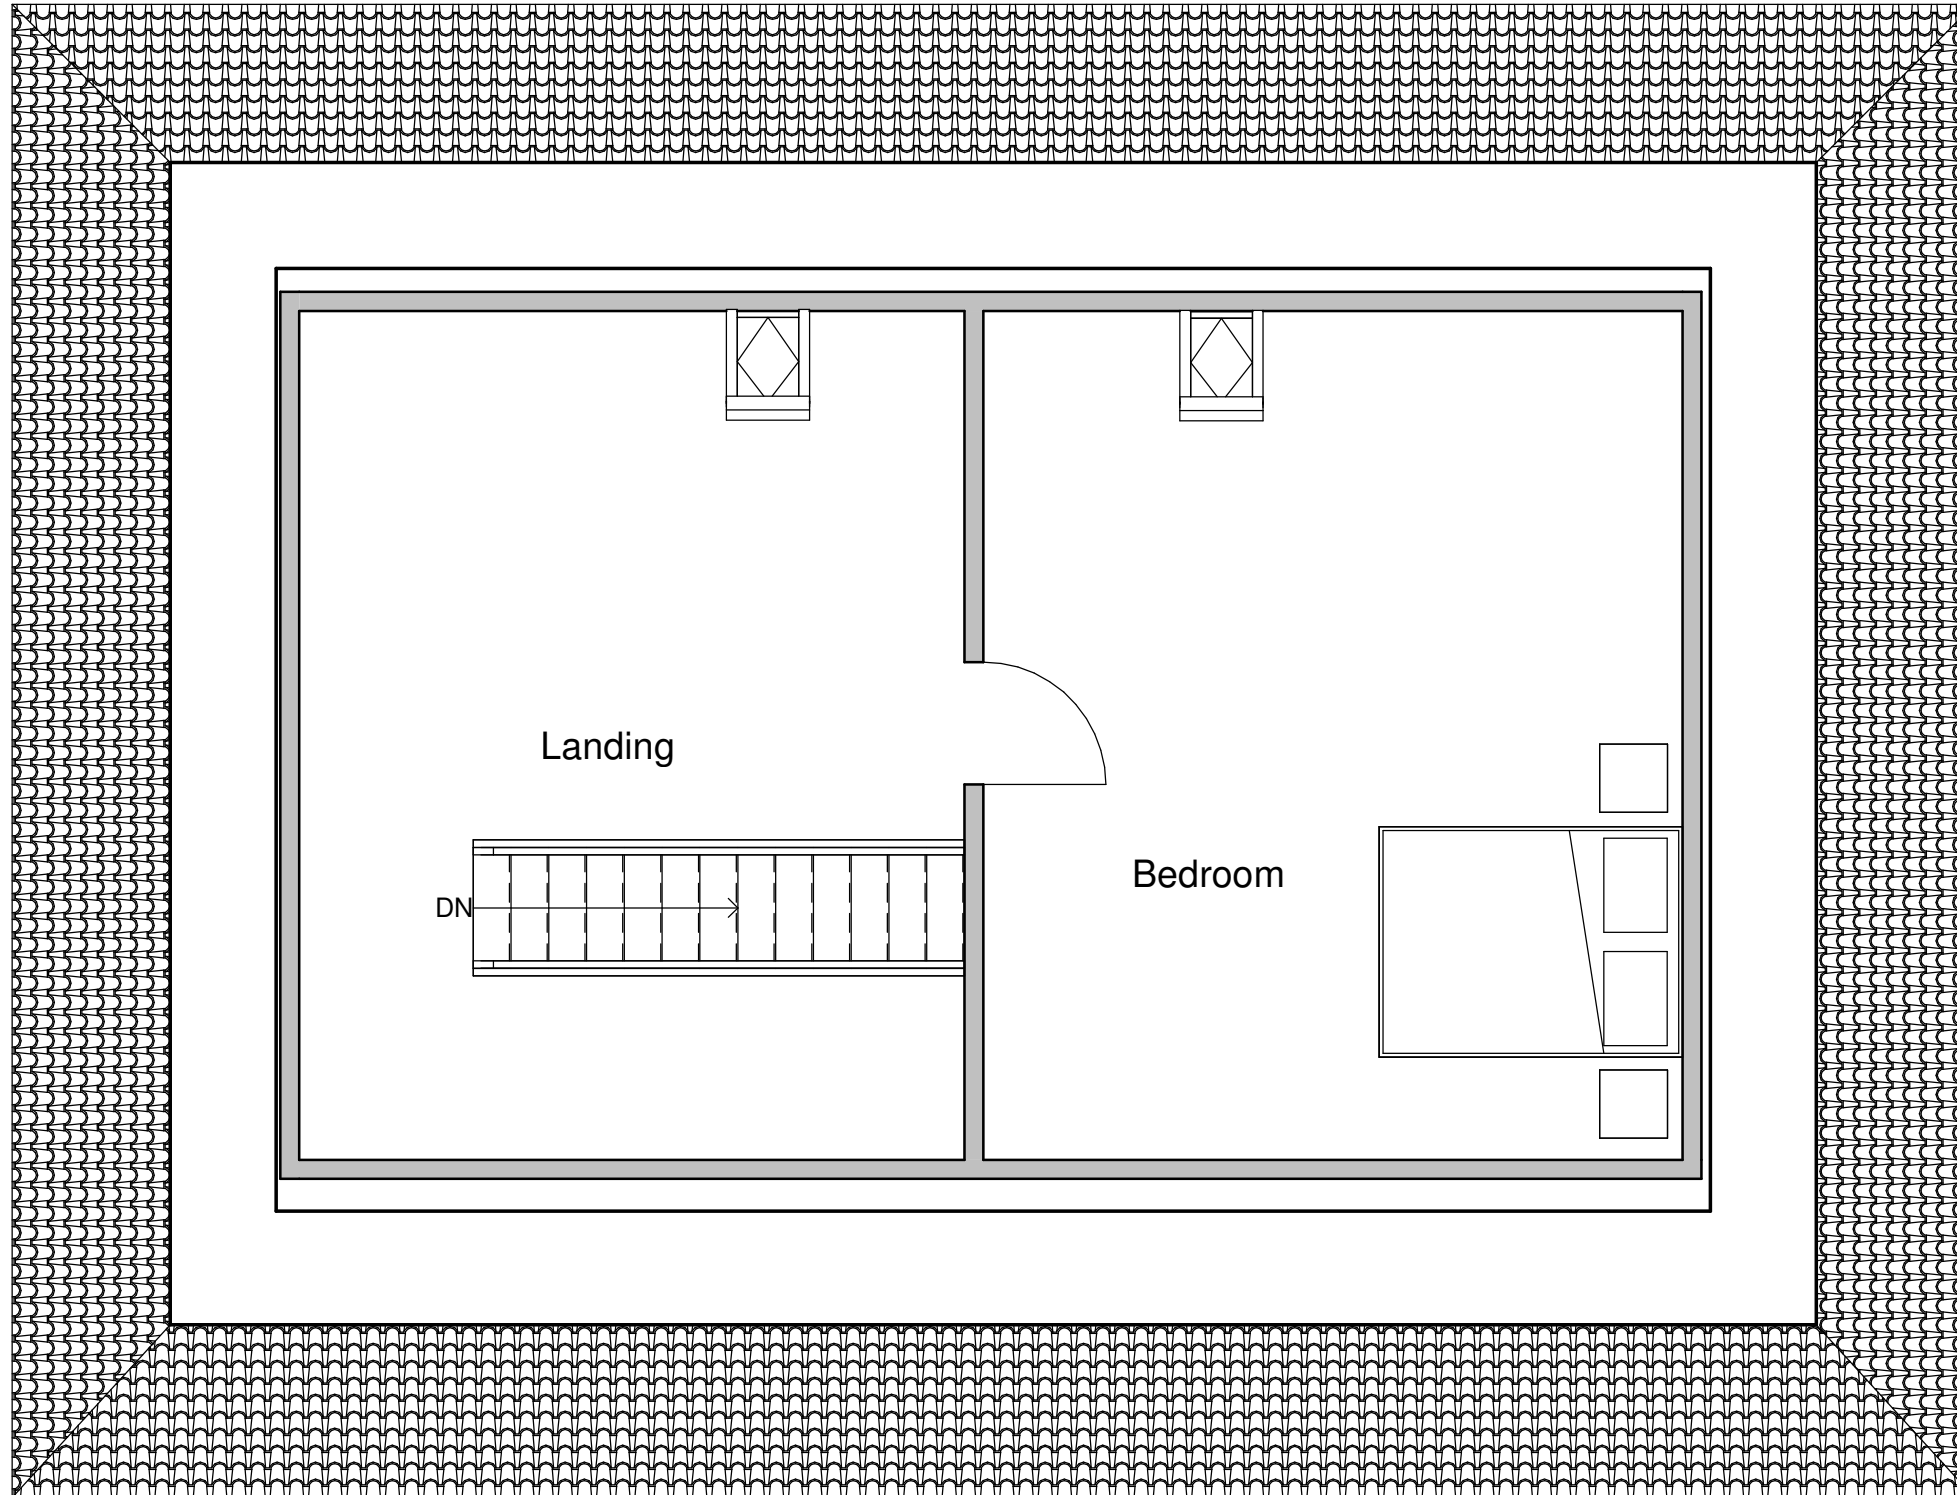

1 **FF**
1 : 50

	No.	Description	Date	 www.ccs-solutions.co.uk				PROJECT Roof terrace loft conversion		CLIENT Mr Karl Lewis		
								Date 27/07/2020	Project number 27072020	Scale (@ A3) 1 : 50		
				CODE	STATUS	SUITABILITY DESCRIPTION	PURPOSE OF ISSUE Planning	SHEET	Drawn by CCS	DRWAING NUMBER		REV
								Existing FF plan	Checked by CCS	A312		A