


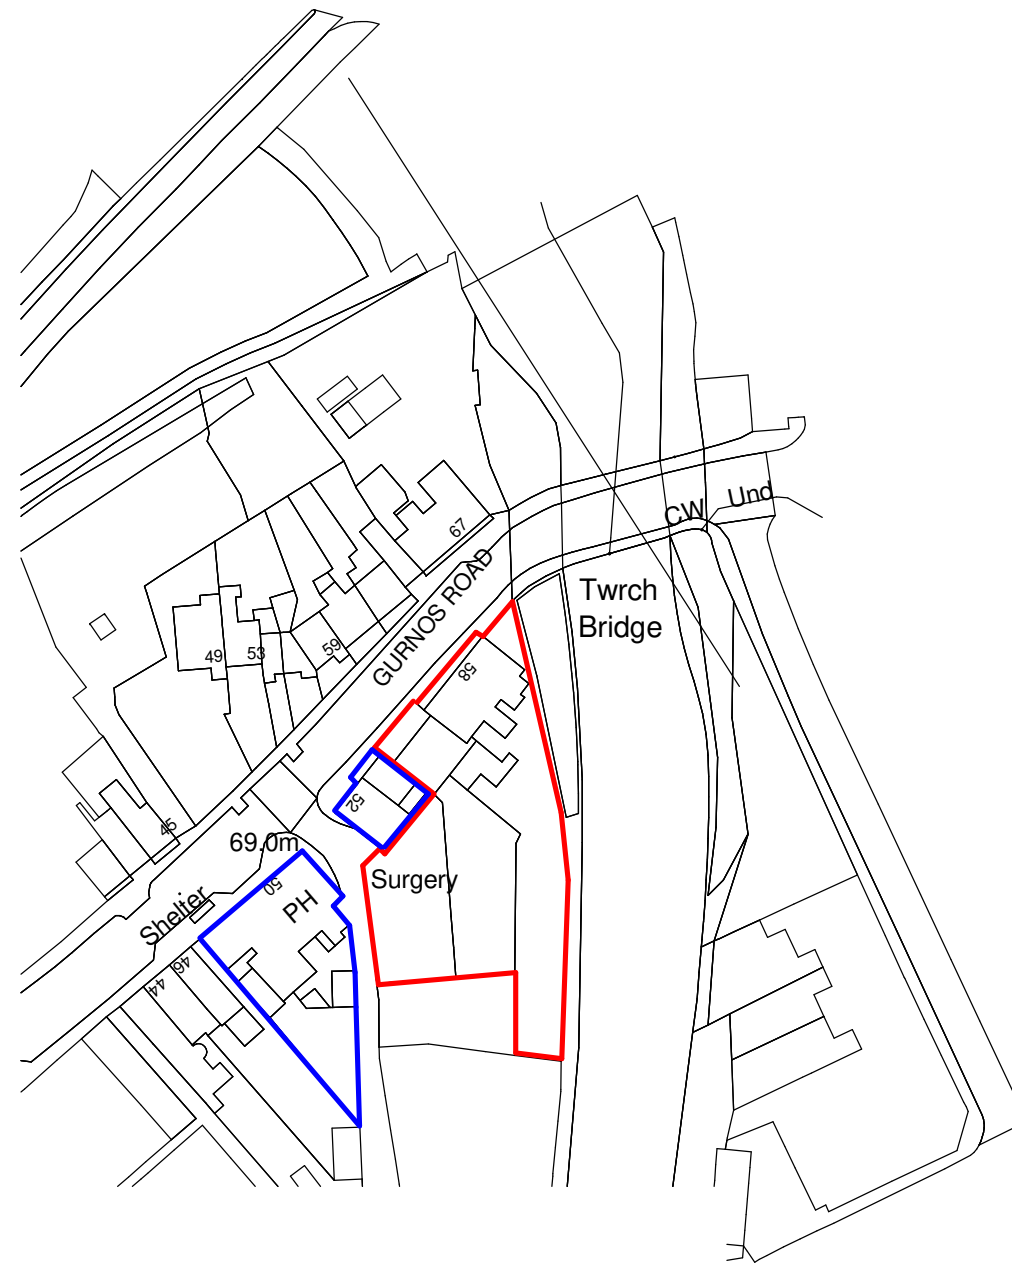

PROPOSED ALTERATIONS at the OLD SWAN, PUBLIC HOUSE, 54 to 58 GURNOS RD, YSTALYFERA, SWANSEA. SA9 2HY			
LOCATION PLAN	Date 18.11.20	Dwg No 2016/1	REV
	Scale 1:1250 Drawn RGR		