


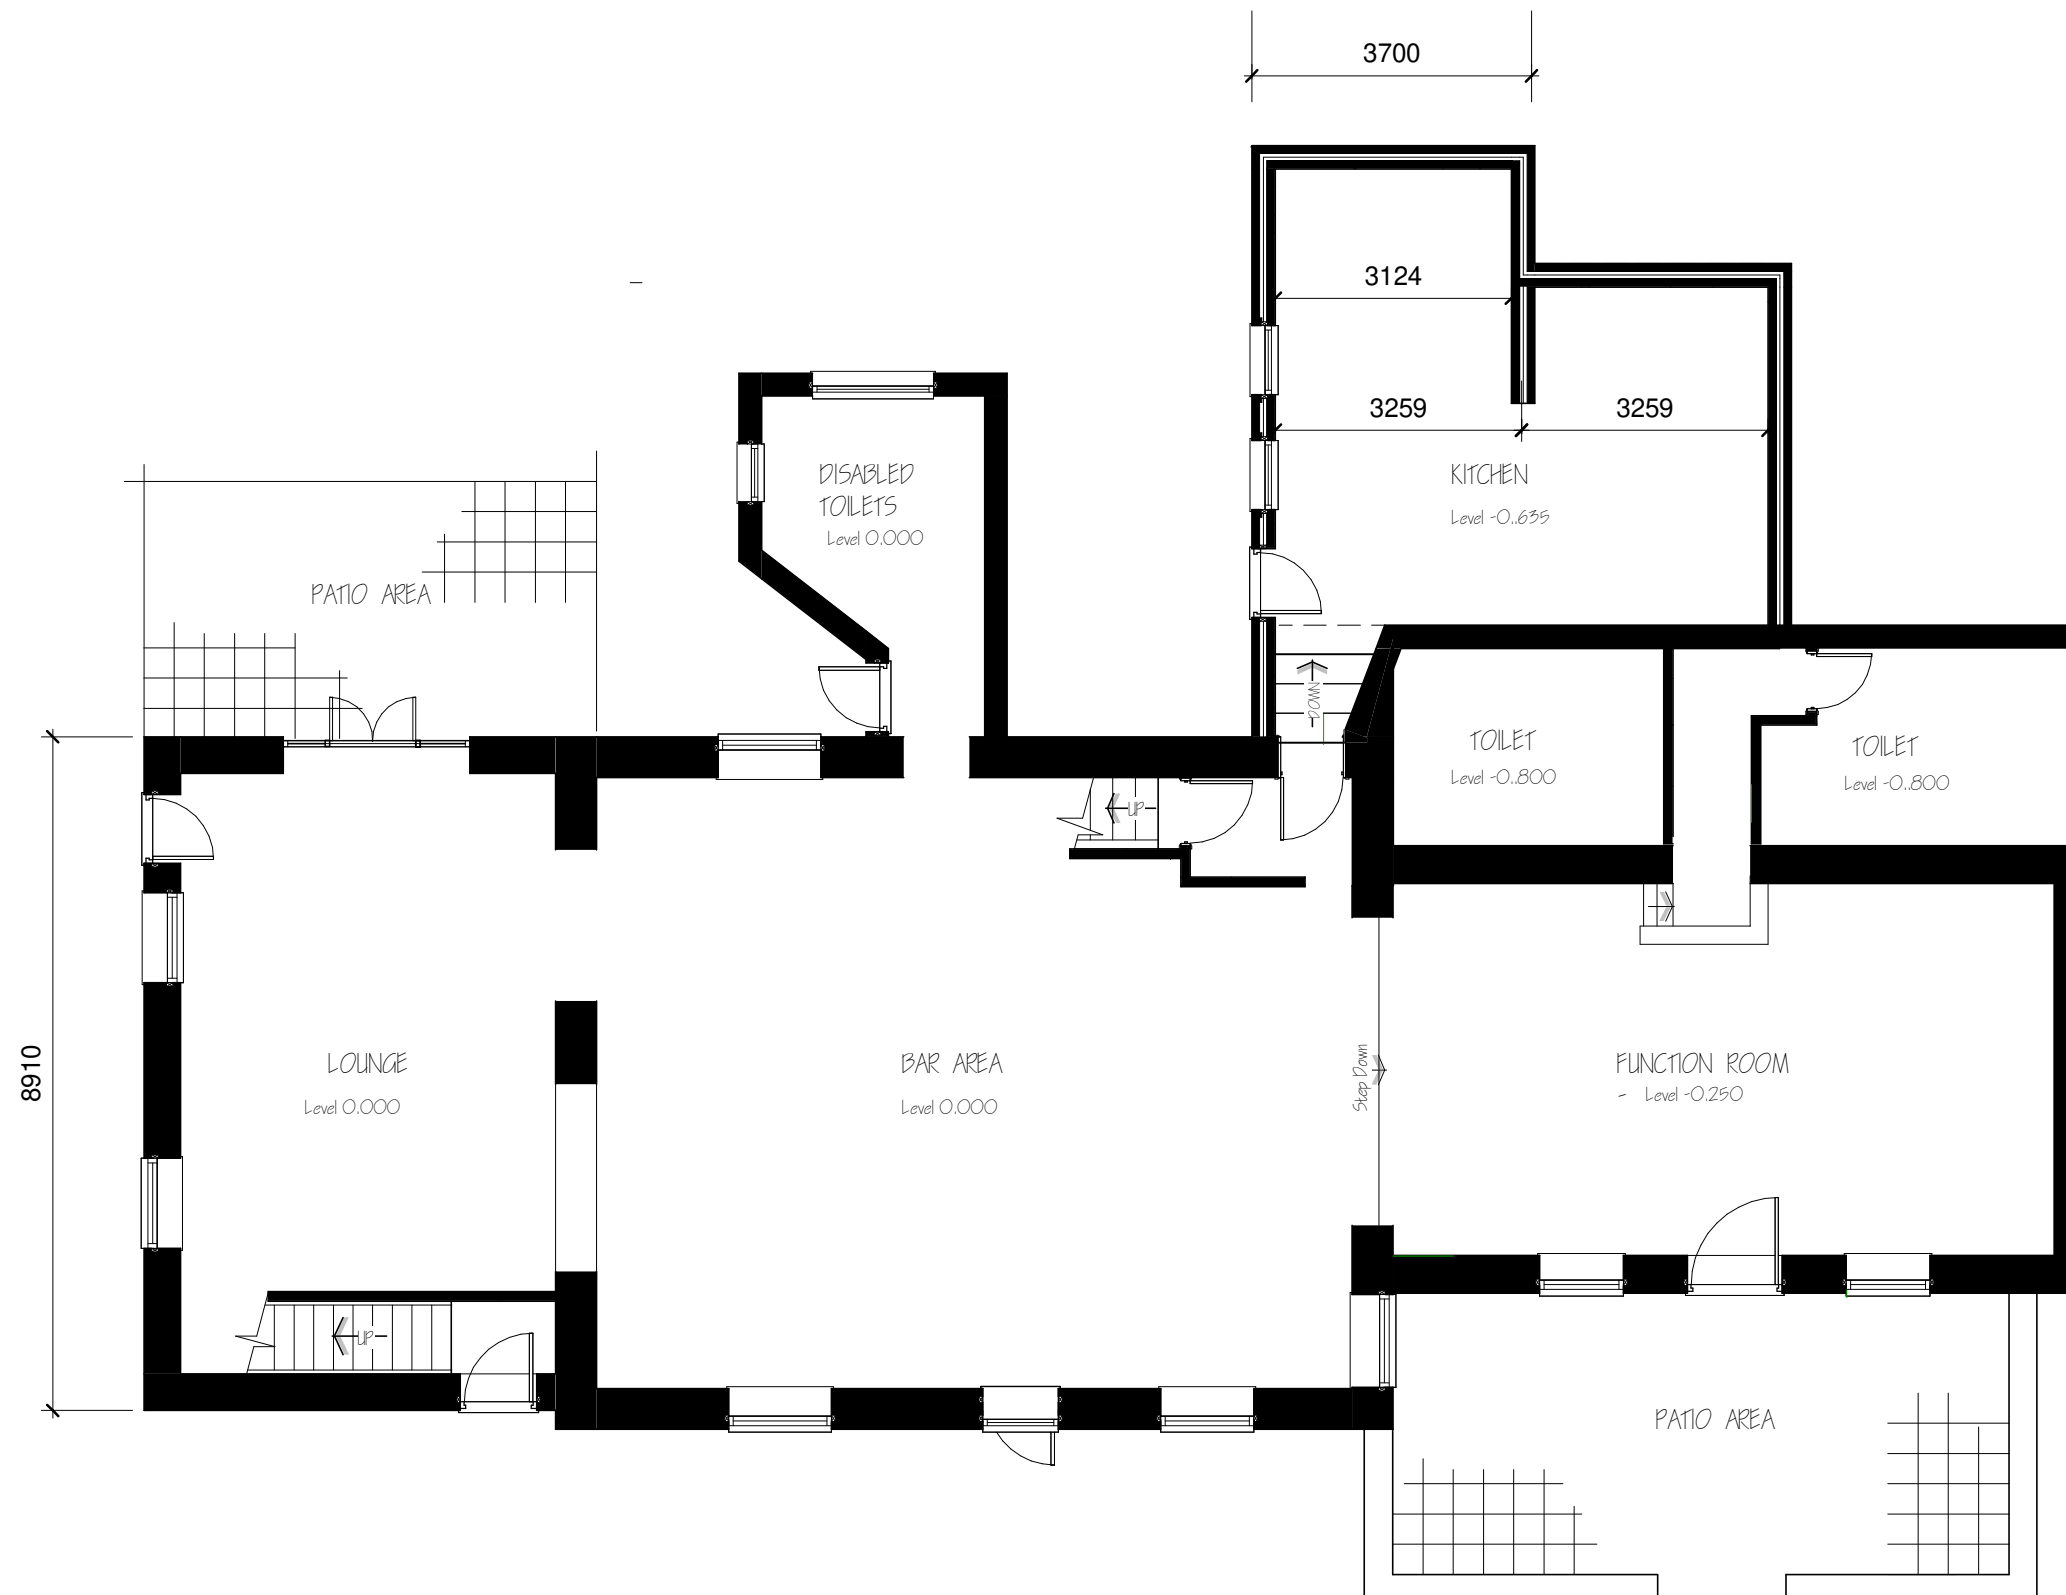

PROPOSED ALTERATIONS at " THE OLD SWAN" GURNOS ROAD, YSTALYFERA, SWANSEA			
EXISTING GROUND FLOOR LAYOUT	Date	04.10.2020	Dwg No 20.16/3
	Scale	1 : 100	
	Drawn	DG	
		REV	