


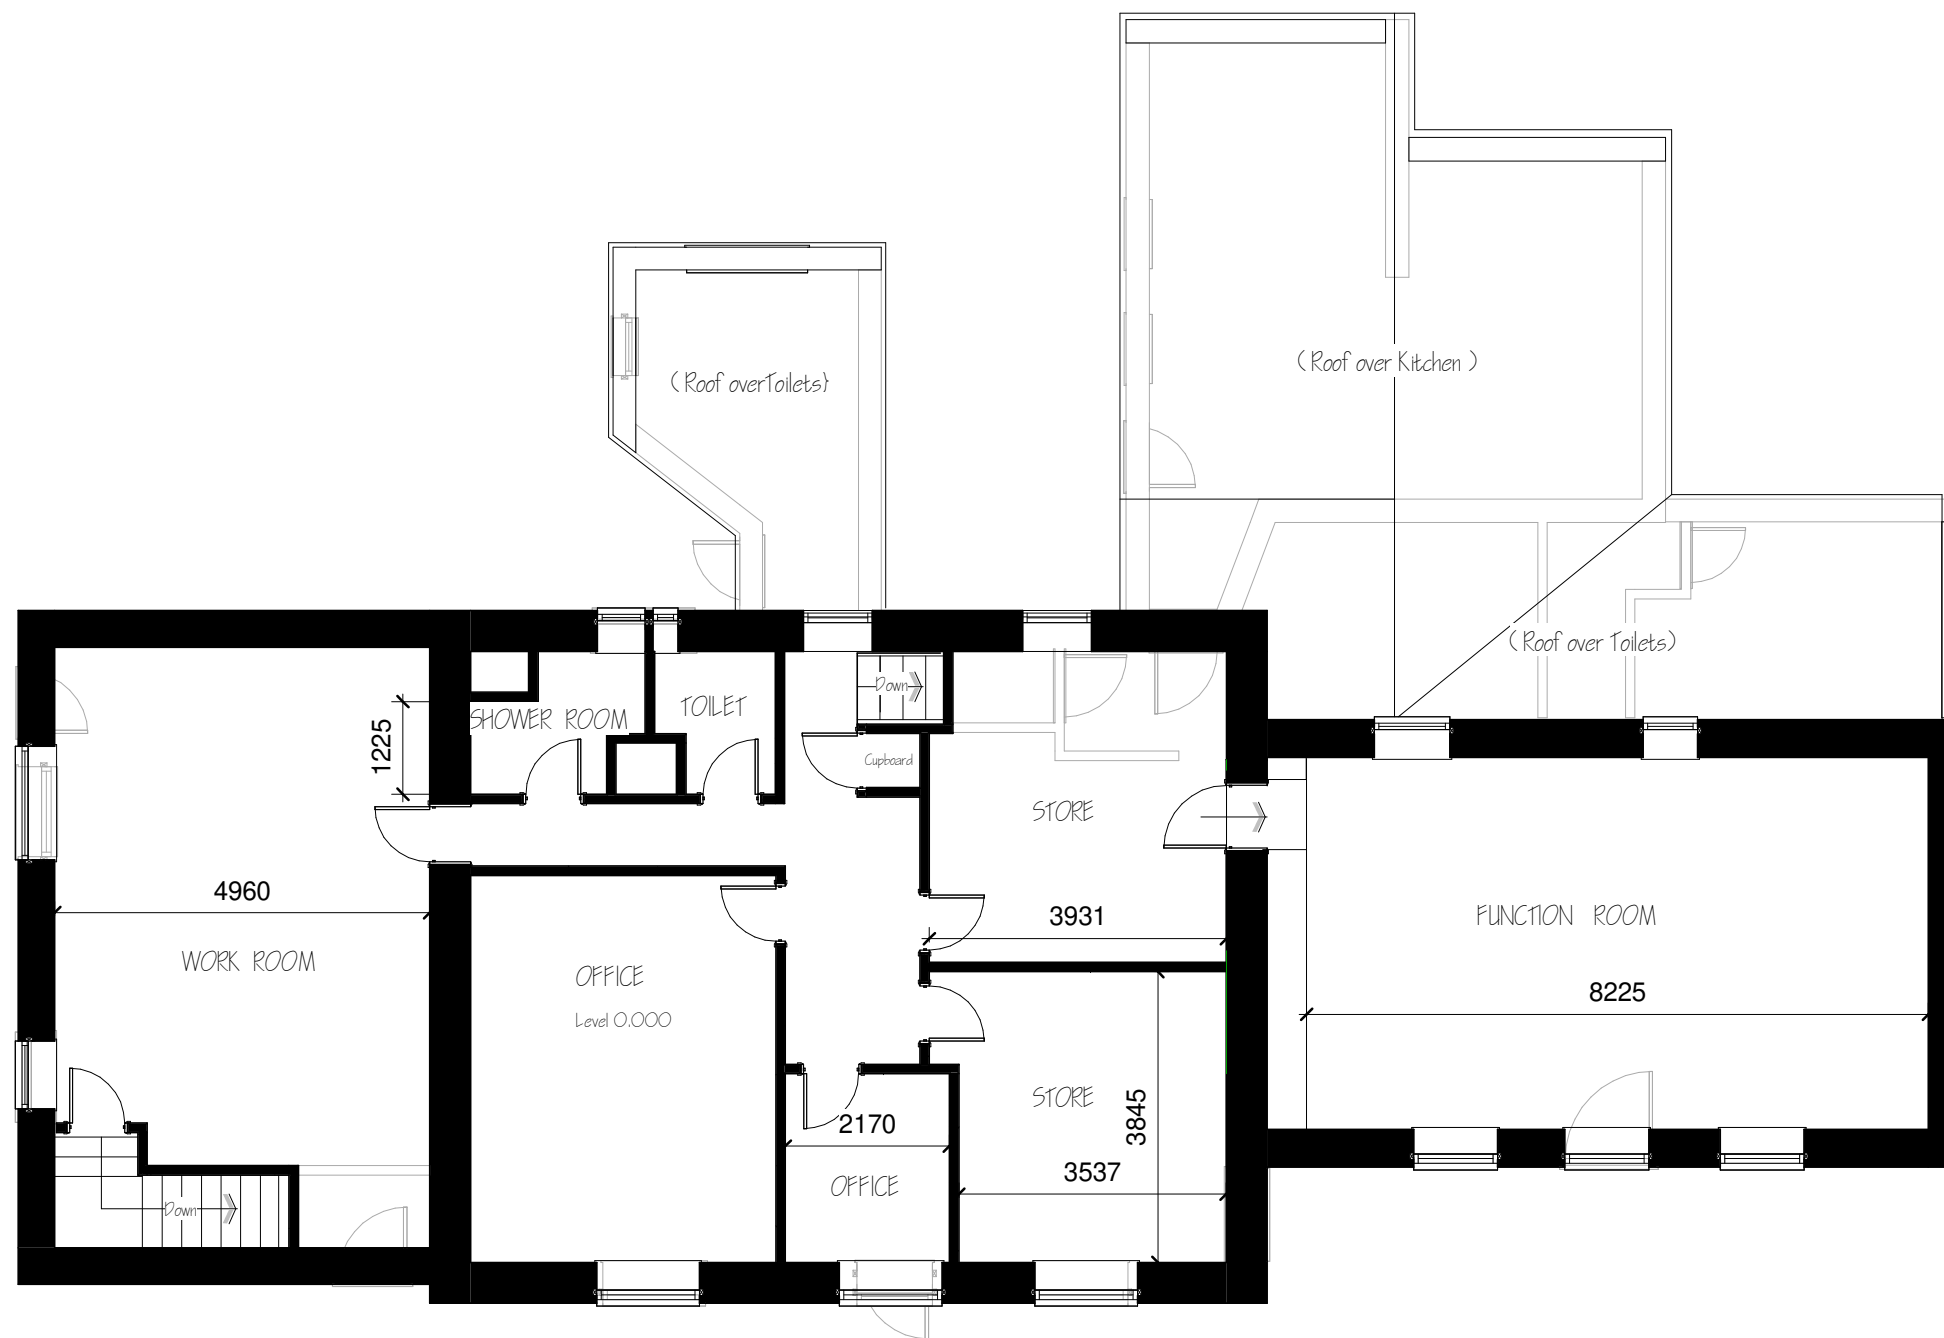

PROPOSED ALTERATIONS at " THE OLD SWAN"
GURNOS ROAD, YSTALYFERA, SWANSEA

EXISTING FIRST FLOOR LAYOUT

Date 04.10.20
Scale 1 : 100
Drawn PG

Dwg No

2016 /4

REV