


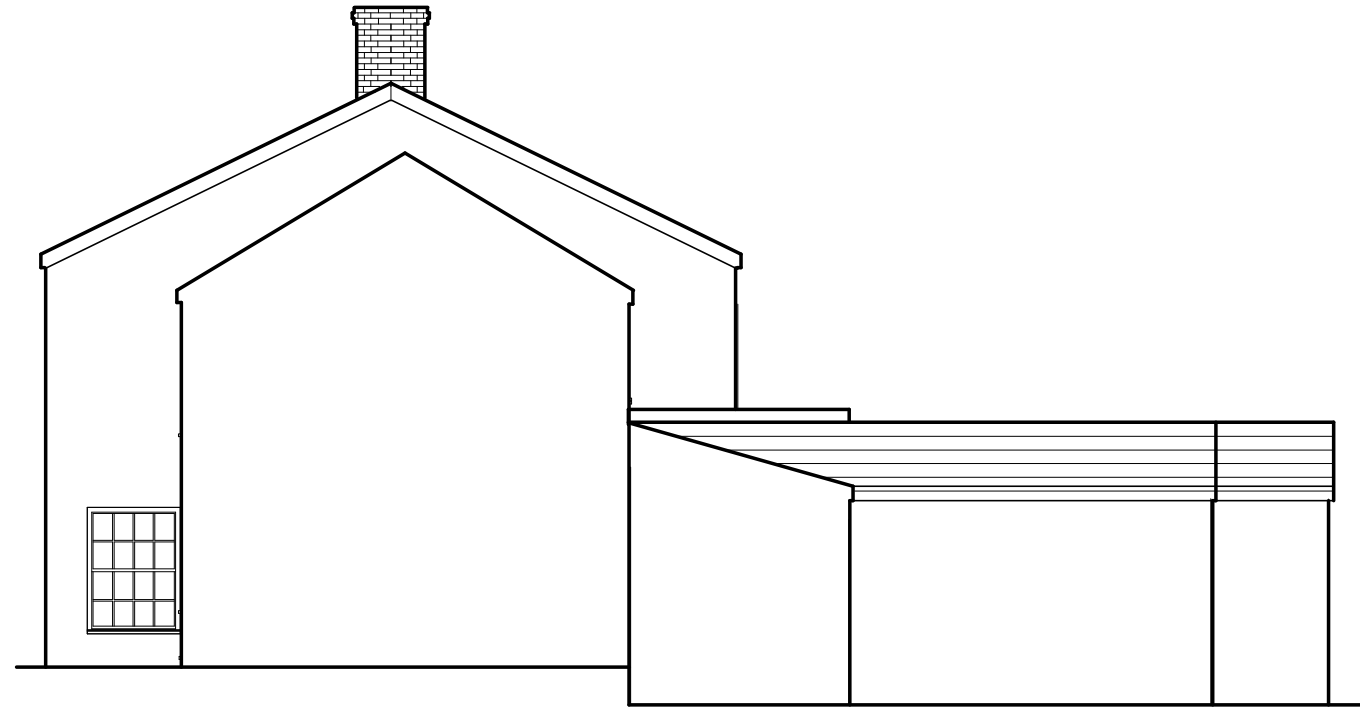

EXISTING SIDE ELEVATION Facing South West



EXISTING SIDE ELEVATION Facing North East

PROPOSED ALTERATIONS at " THE OLD SWAN"
GURNOS ROAD, YSTALYFERA, SWANSEA

EXISTING SIDE ELEVATIONS

Date 04.10.2020
Scale 1 : 100
Drawn DG

Dwg No

20.16/6

REV