


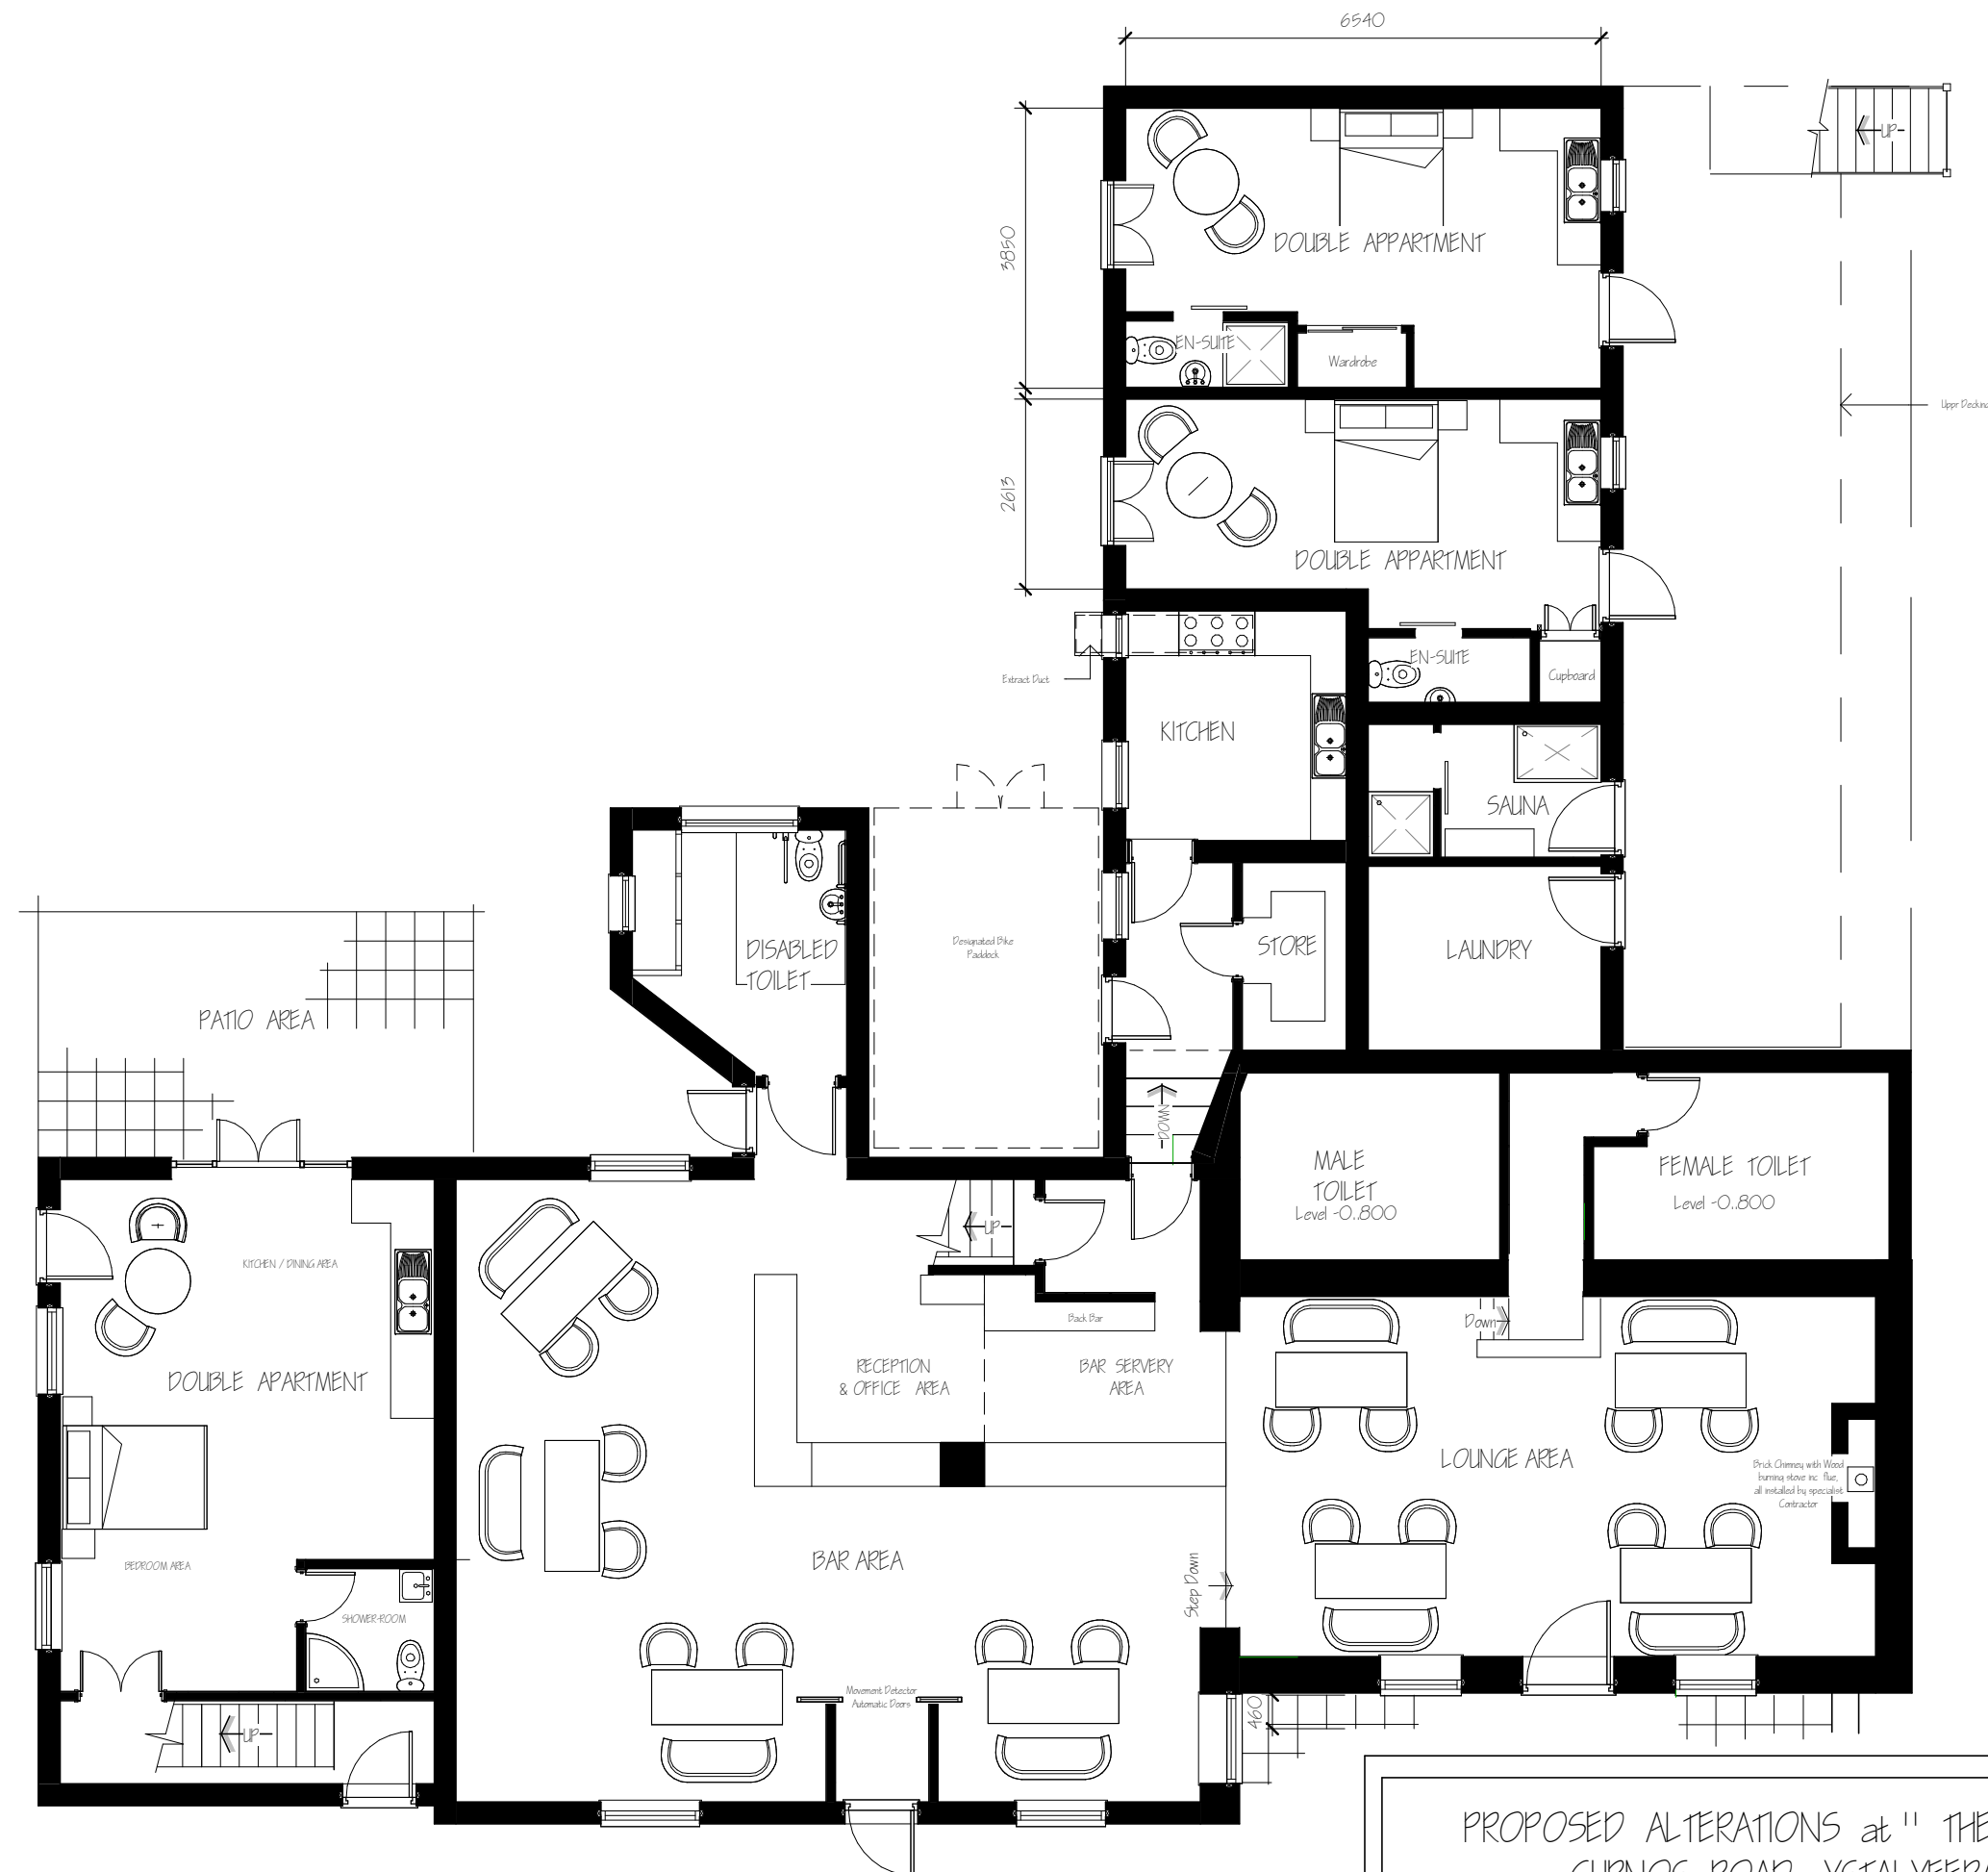

PROPOSED ALTERATIONS at " THE OLD SWAN" PUBLIC HOUSE GURNOS ROAD, YSTALYFERA, SWANSEA SA2 9RS			
PROPOSED GROUND FLOOR LAYOUT	Date 10.11.2020	Dwg No	REV
	Scale 1 : 100	20.16/7	
	Drawn DG		