


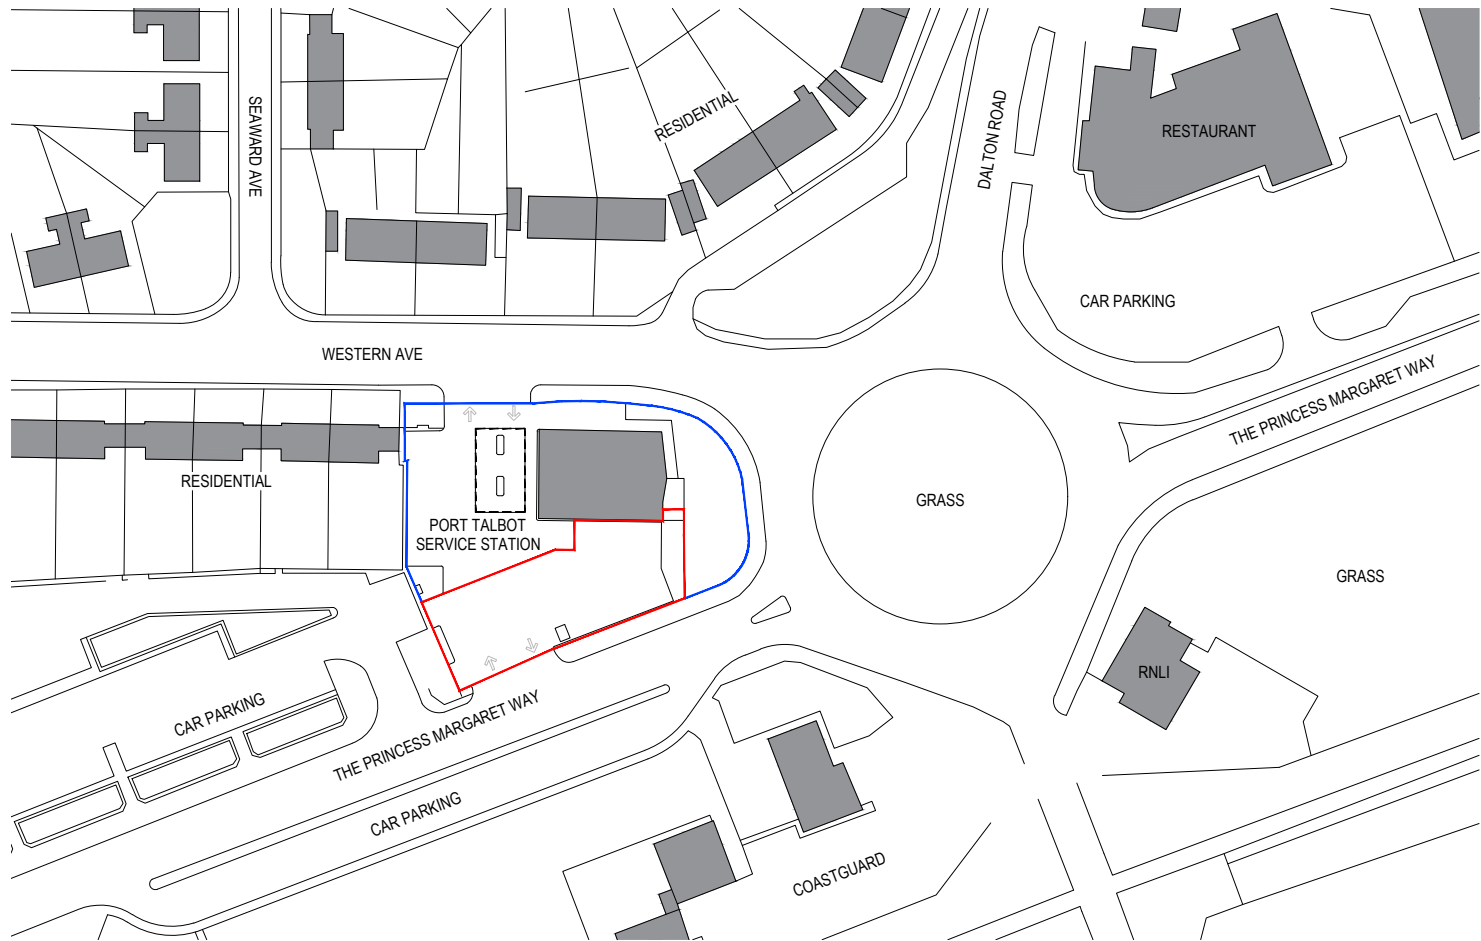


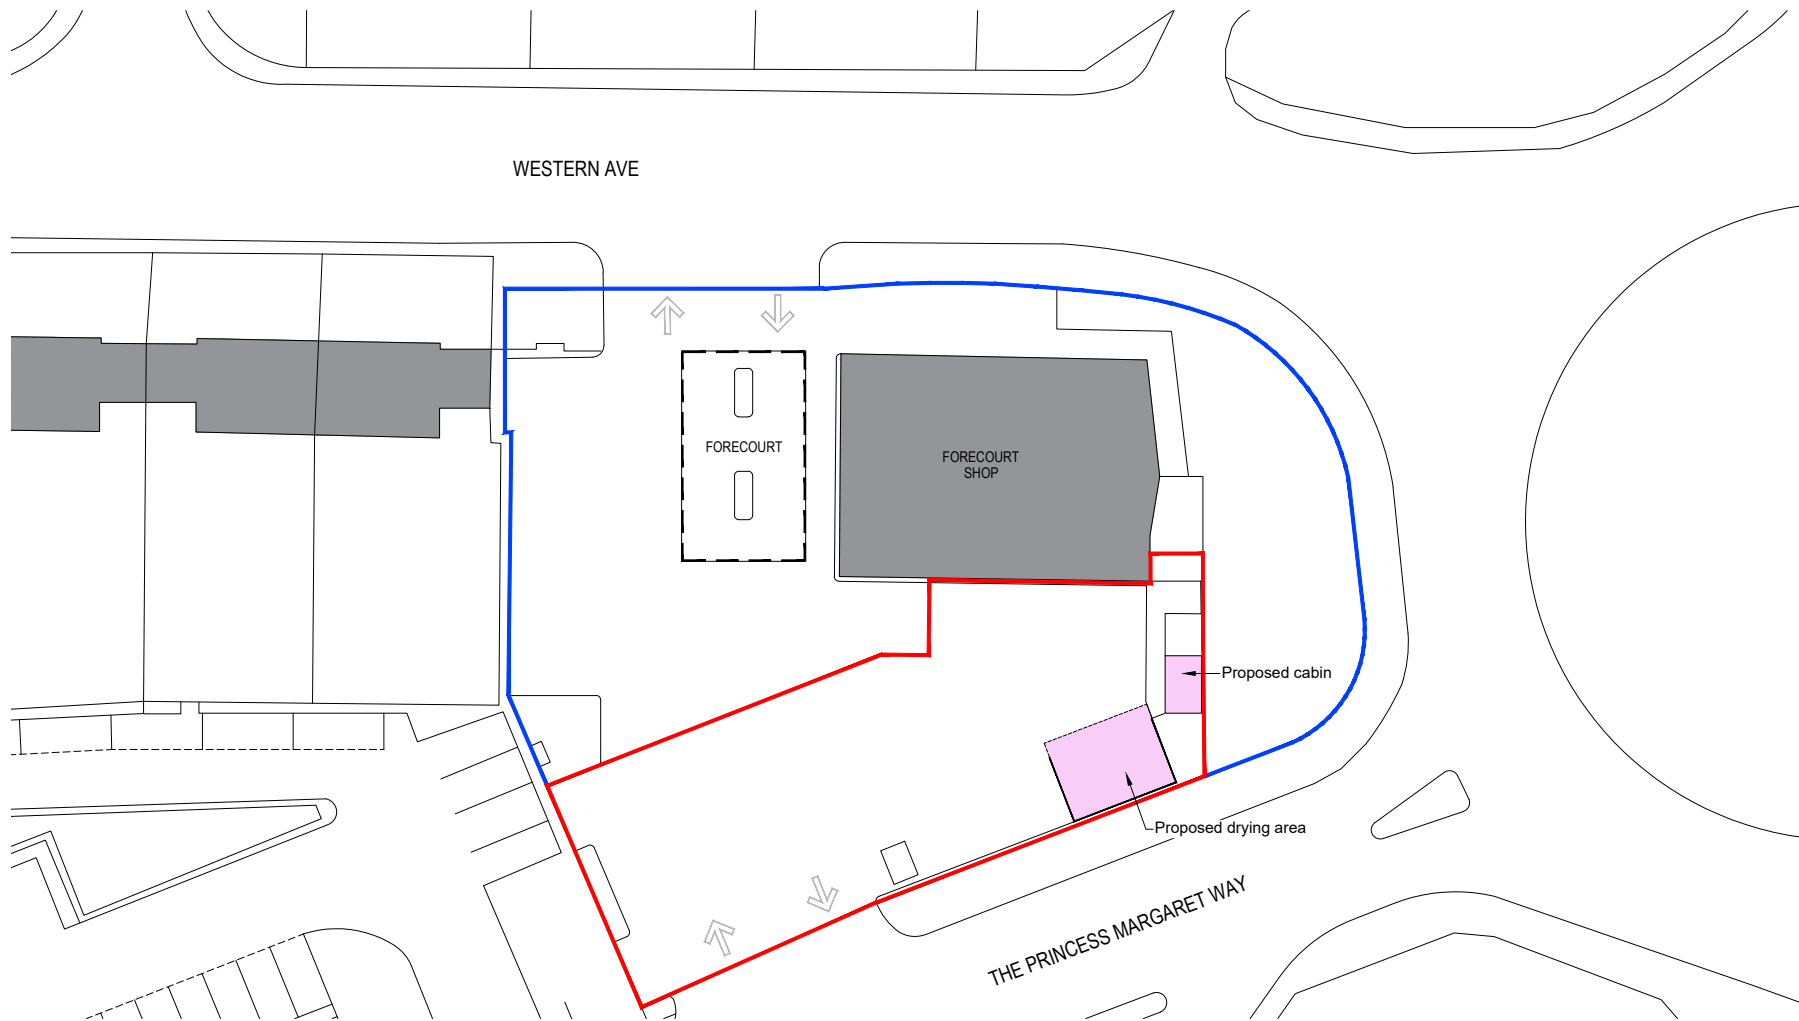

LOCATION PLAN 1:1250

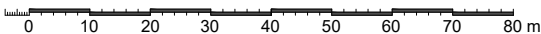

BLOCK PLAN 1:500

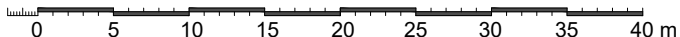

RETROSPECTIVE

REVISIONS:


REV	NOTE	DATE
-----	------	------

NOTES:

Hard copy prints may not scale accurately. All levels are in metres and dimensions in millimetres and unless specified otherwise. To be read in conjunction with all other relevant drawings and specifications.

Based in part on data supplied by Ordnance Survey, Crown Copyright © 2018 (License Number 100031961)

SITE AREA	620 m ² 0.062 ha
-----------	--------------------------------

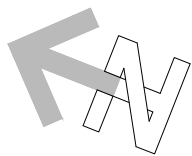

PLANNING APPLICATION PORT TALBOT 2020

CLIENT **mfg**
motor fuel group

PROJECT PROPOSED CHANGE OF USE FROM PETROL FILLING STATION TO PETROL FILLING STATION AND HAND CAR WASH INCLUDING AN INPOST ONLINE COLLECT PARCEL LOCKER AND PARKING

ADDRESS PORT TALBOT SERVICE STATION
THE PRINCESS MARGARET WAY
ABERAVON / PORT TALBOT
NEATH SA12 7PE

TITLE LOCATION AND BLOCK PLAN

SCALE	As Noted @ A3	JOB NO	20909
DRAWN DATE	PE 30/11/2020	DWG NO	PA01
CHECKED DATE		REVISION DATE	

ADCOCK ASSOCIATES
ELTA HOUSE, BIRMINGHAM ROAD, STRATFORD UPON AVON CV37 0AQ
enquiries@adcockassociates.co.uk Tel: +44(0)1789 414202 Fax: +44(0)1789 267741

DESIGN ARCHITECTURE PROJECT MANAGEMENT