


## Proposed First Floor Plan

Scale: 1:100

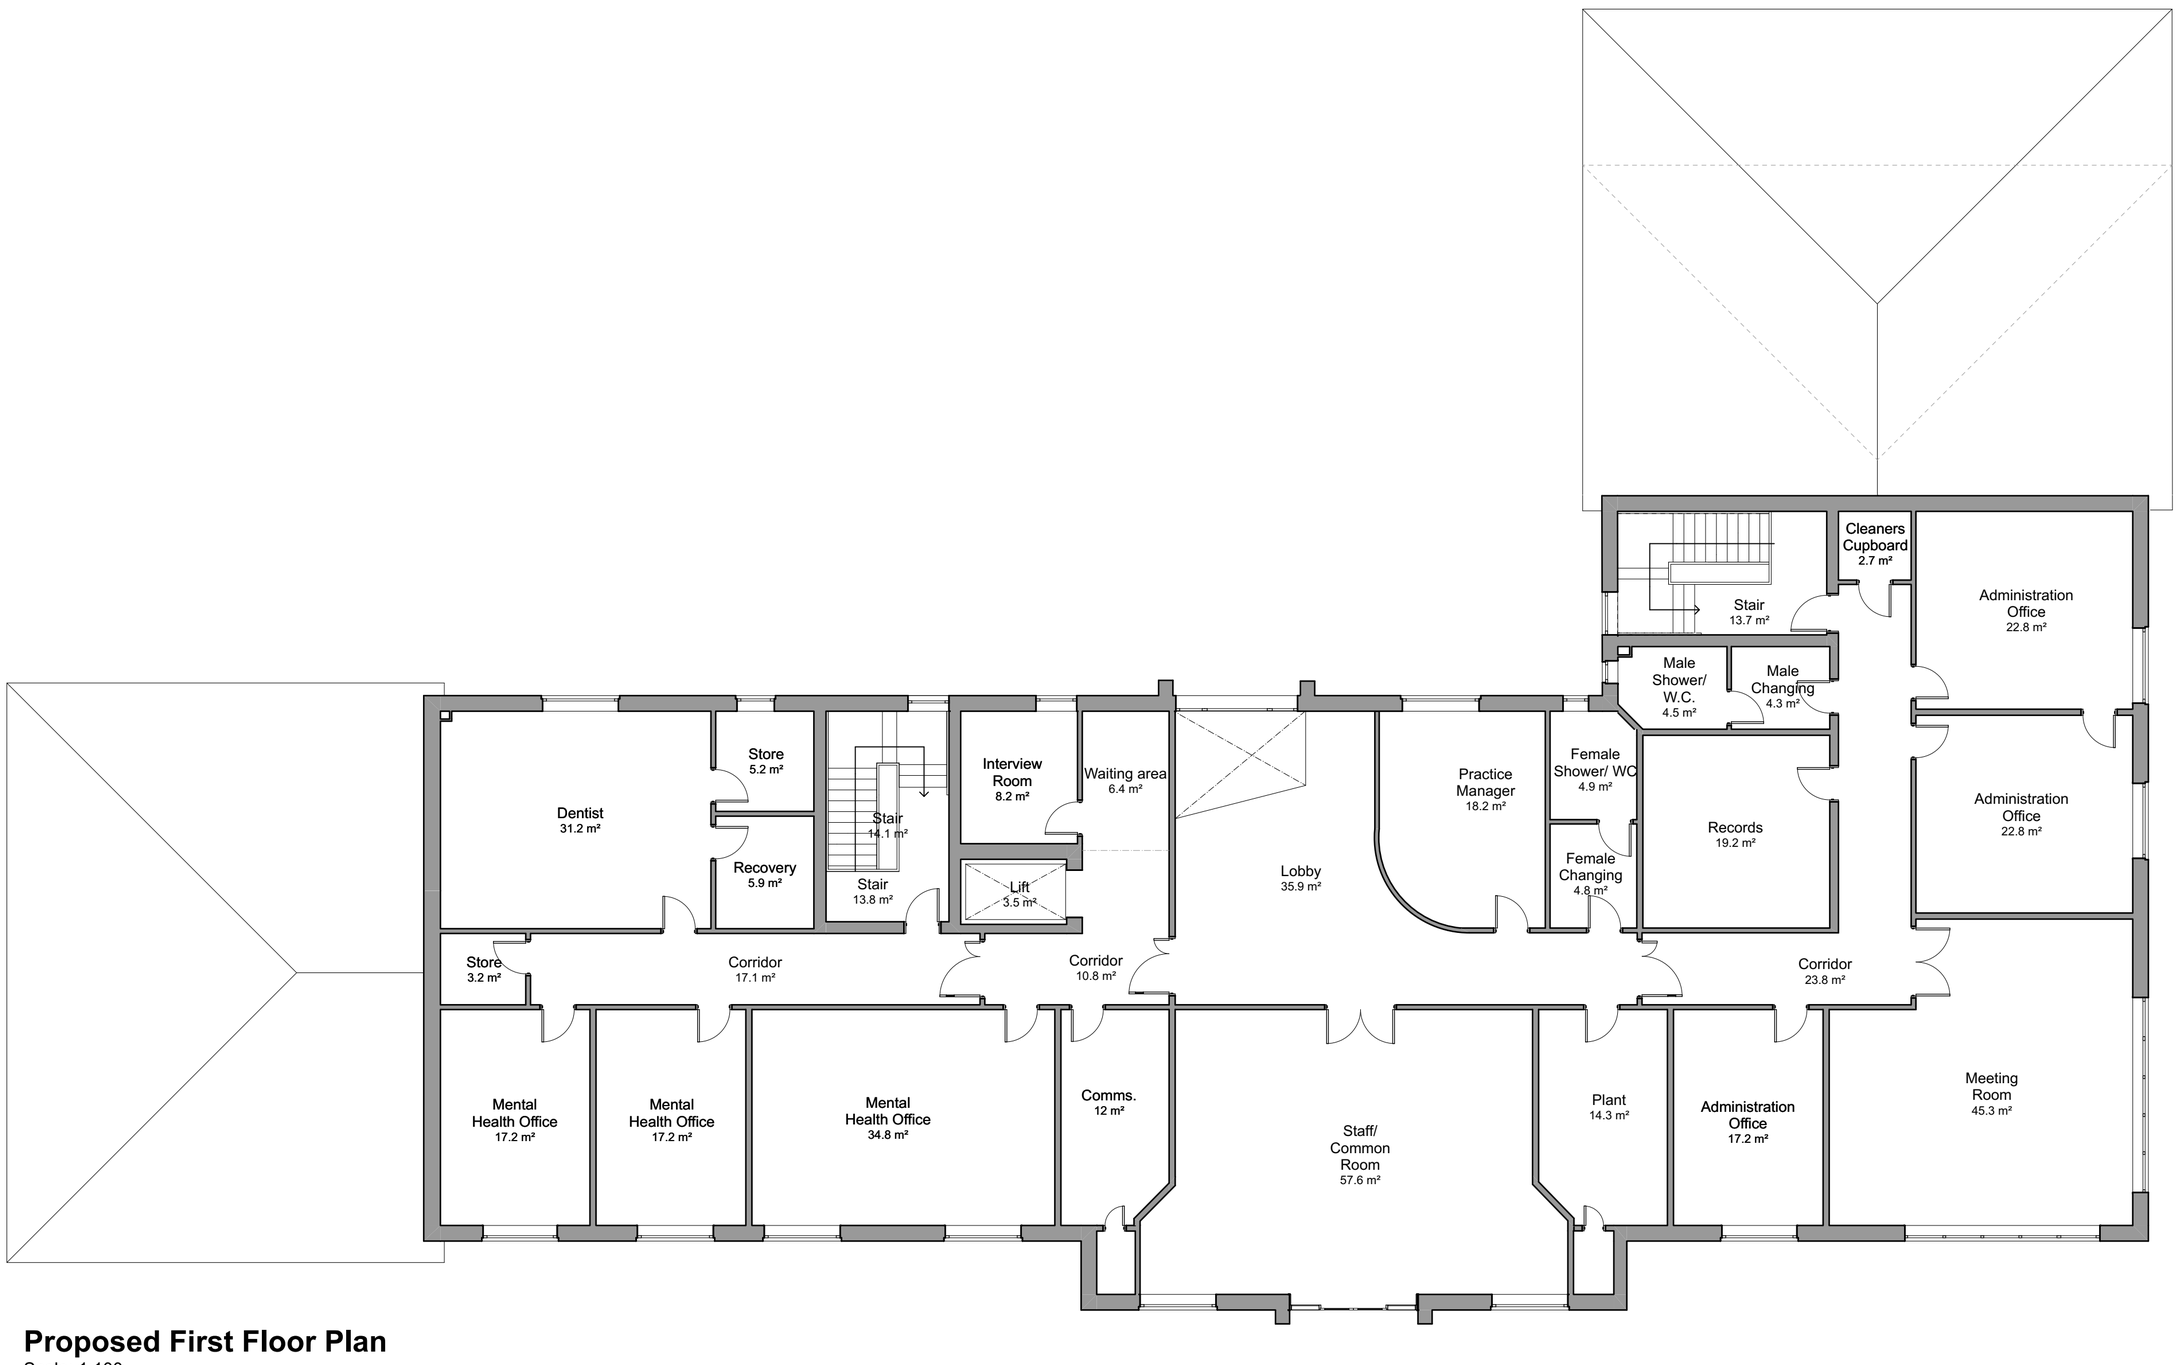


## Proposed Ground Floor Plan

Scale: 1:100

Scale (m)

0 1 2 3 4 5

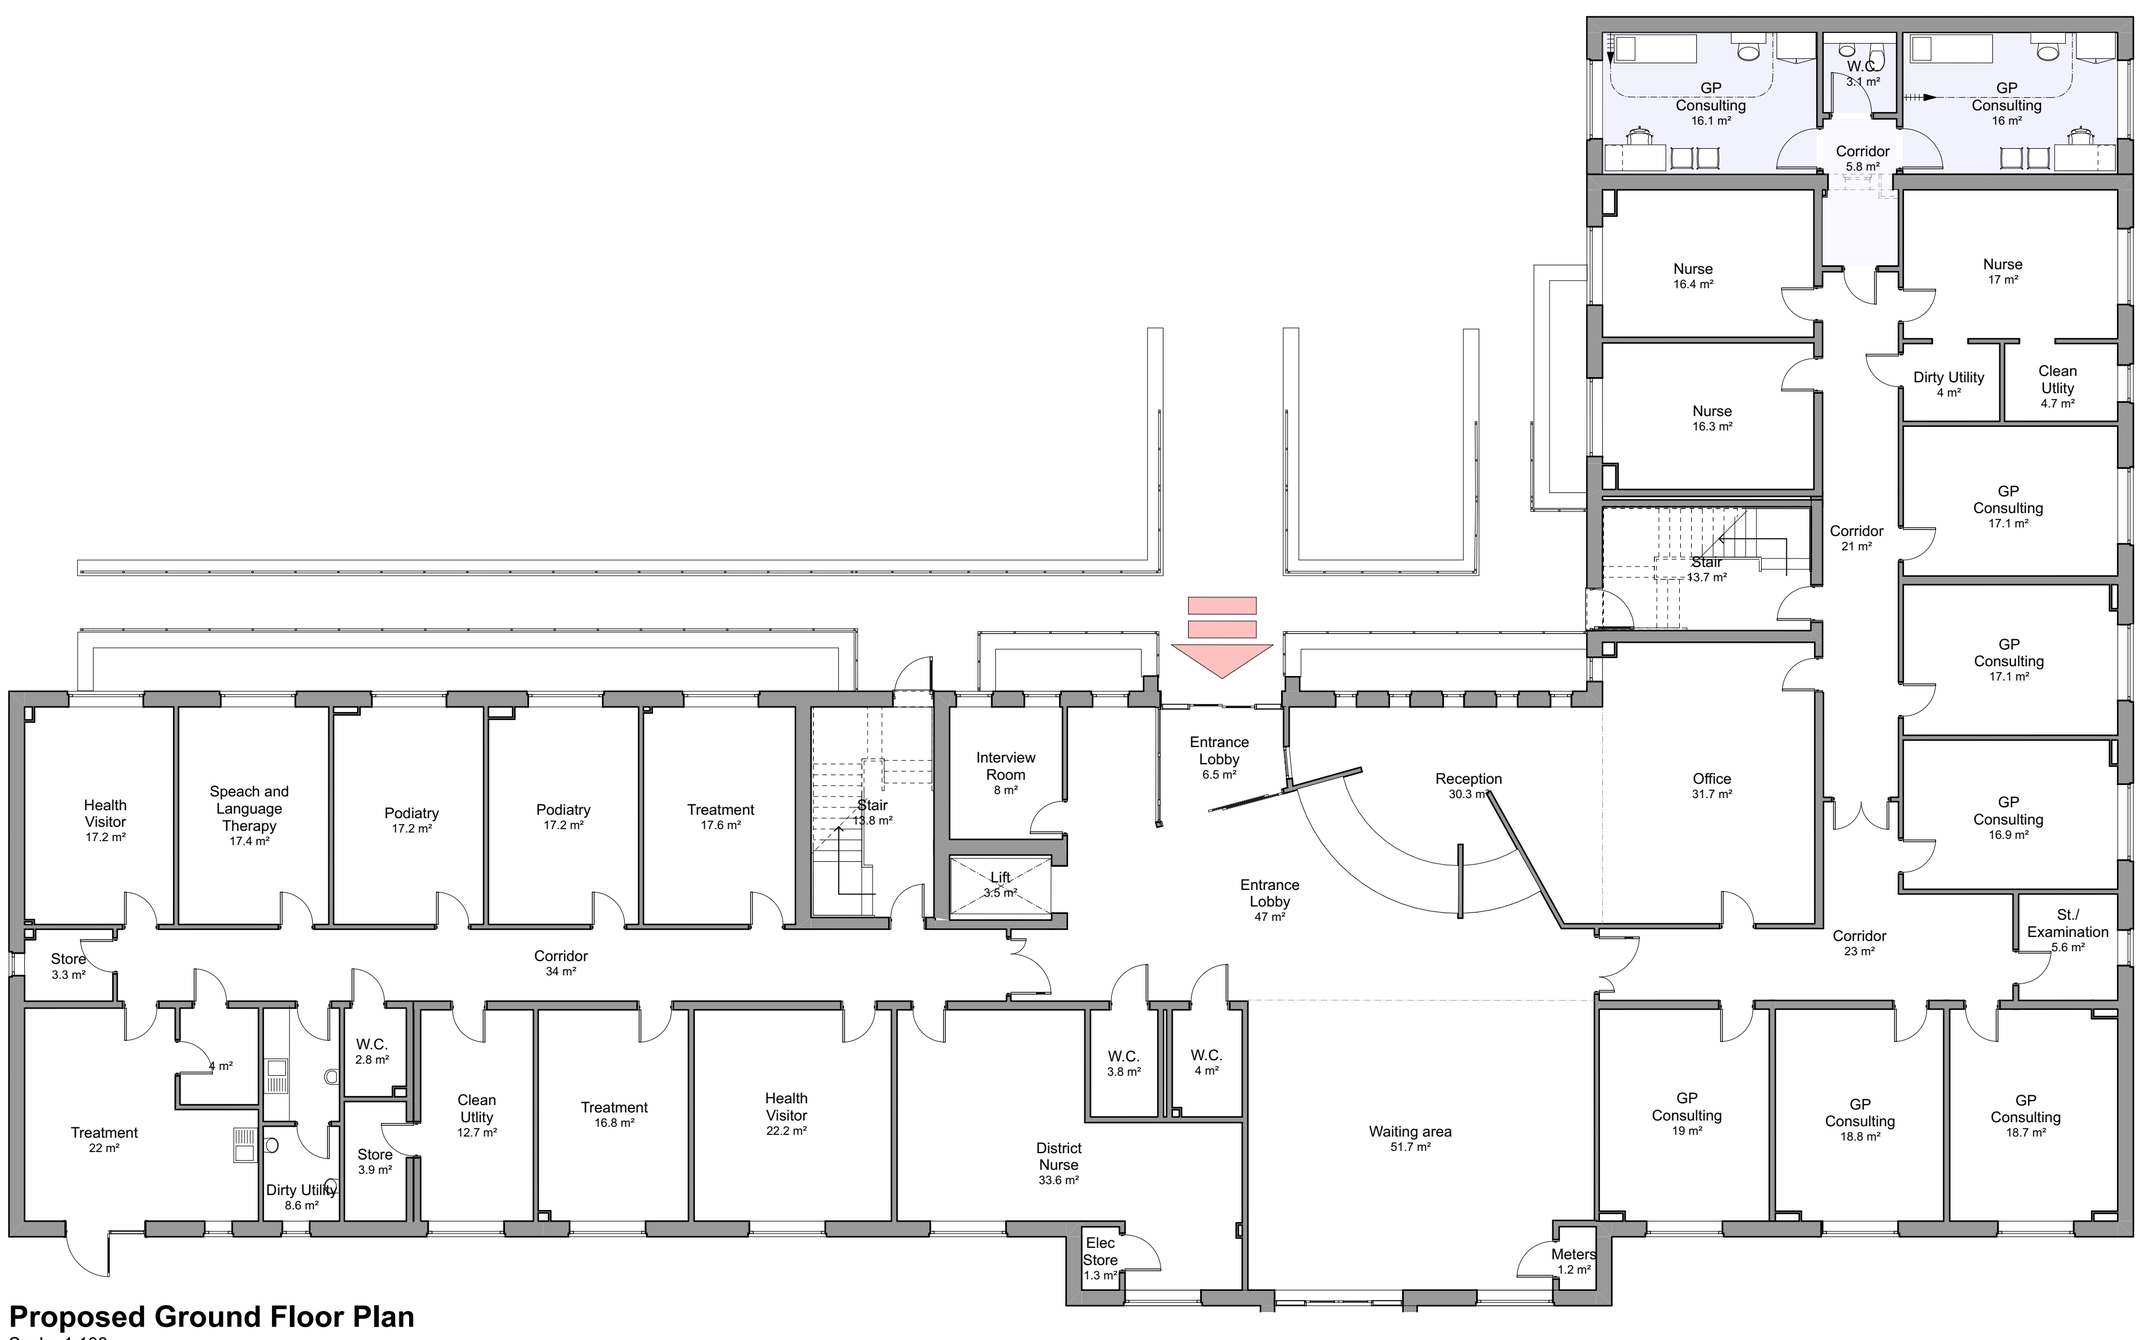N

**Disclaimer**: brp architects ltd. accept no responsibility for work not undertaken fully in accordance with the contents of this drawing and related specifications. This document and its design content is copyright protected ©. It shall be read in conjunction with all other associated project information including models, specifications, schedules and related consultants documents. Do not scale from documents. All scales noted correct at original paper size. All dimensions to be checked on site. Immediately report any discrepancies, errors or omissions on this document to the originator. If in doubt ask.

**Source File**:
P213 - 23 Planning Model.pln

| Rev | Date | Drawn | Note |
|---|---|---|---|

Primary Health Properties

brp architects
1 Millers Yard
Roman Way
Market Harborough
Leicestershire
LE16 7PW

t : 01858 464986
brp-architects.com

Client
Primary Health Properties

Project Title
Alterations and extension to Pontadawe Primary Care Centre, Alloy industrial Estate, Pontardawe, Swansea

Drawing Title
Proposed Plans

Drawing Status
Planning

| Scale(s): | | Original Paper Size: |
|---|---|---|
| 1:100 | | A1 |
| Drawn By | Checked By (File copy only) | Date |
| JSJ | | 24.11.20 |

Document Reference:
**P213**-BRP-00-ZZ-DR-A-**0201**-**P01**