



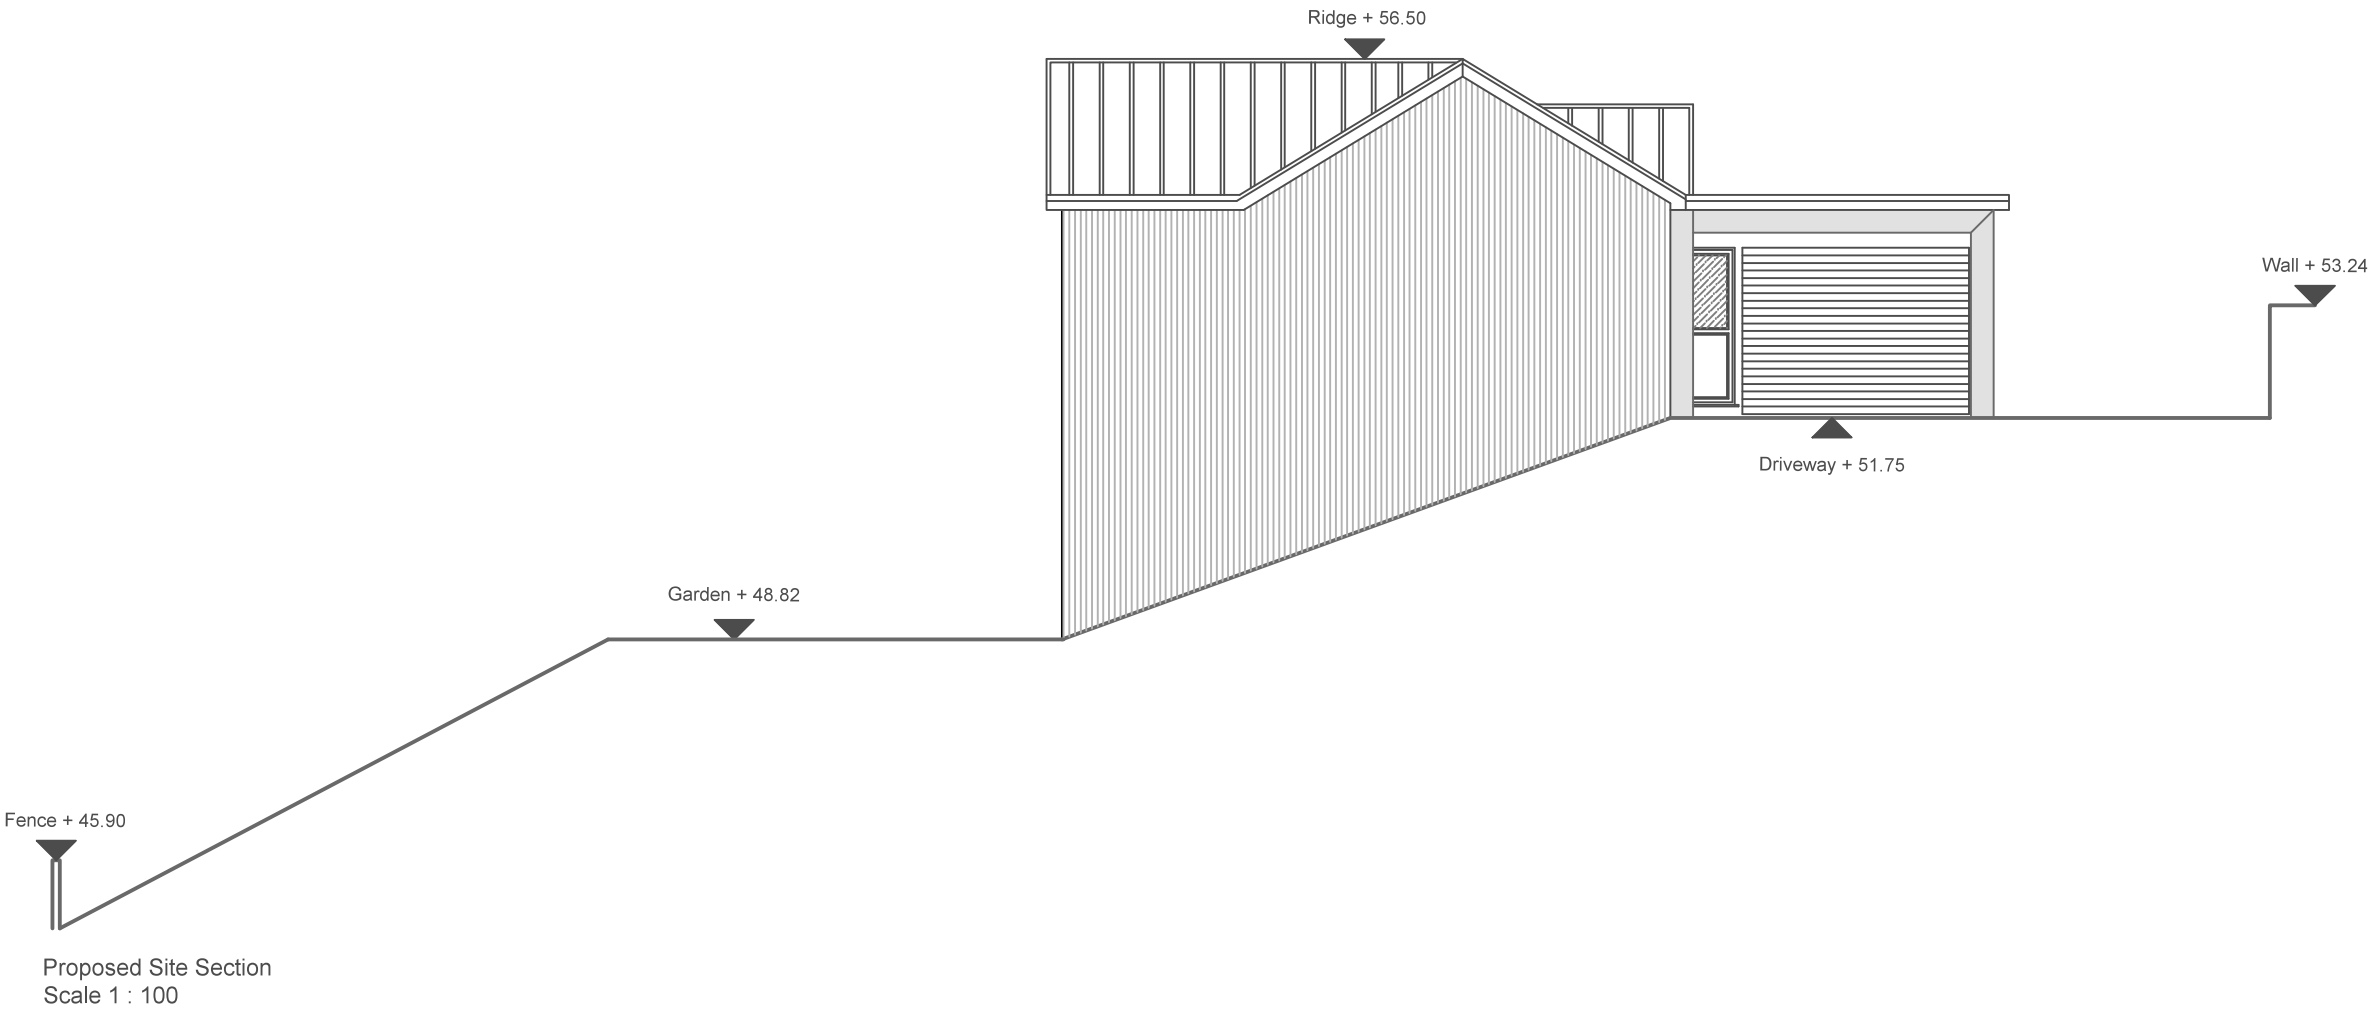

NOTES
DO NOT SCALE THIS DRAWING
CONTRACTOR TO CHECK ALL DIMENSIONS AND REPORT ALL ERRORS AND OMISSIONS TO THE ENGINEER

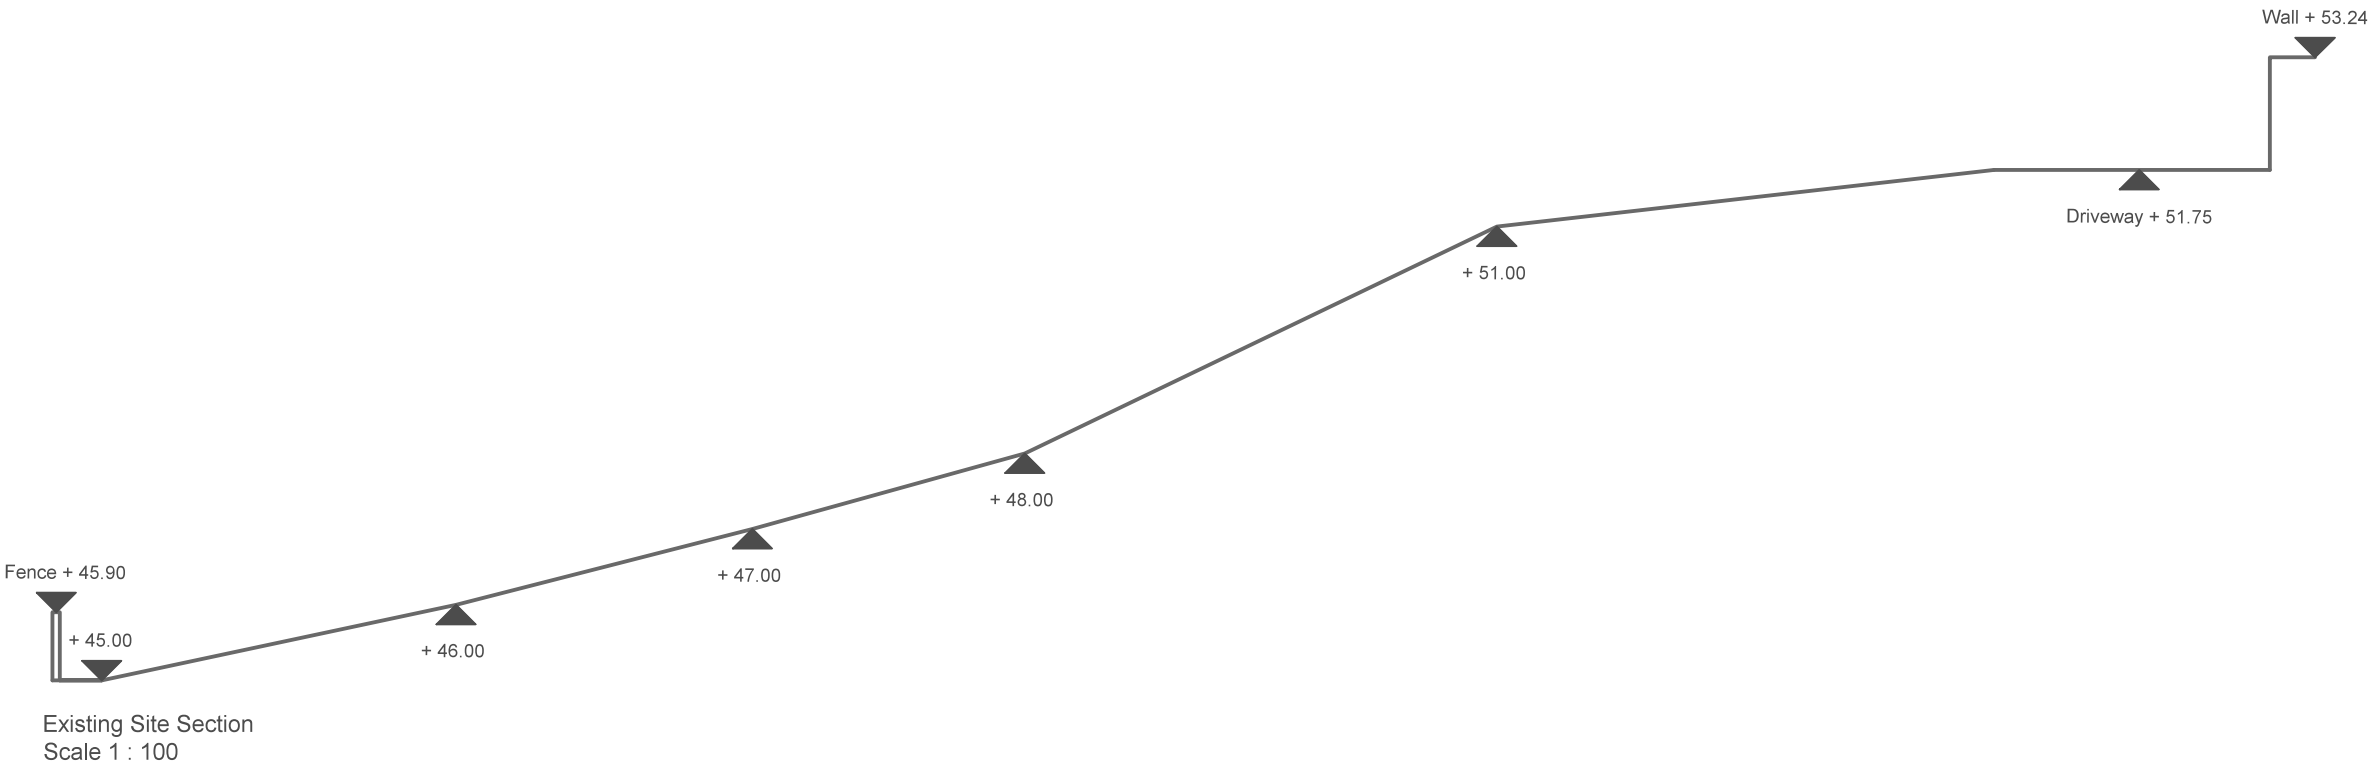

JA REWBRIDGE
DEVELOPMENT SERVICES
Architectural Design +
Quantity Surveying

5 Chapel Street, Mumbles, Swansea SA3 4NH

web: www.jarewbridge.com
email: info@jarewbridge.com
tel: 01792 360606
Adam: 07790 762443 John: 07775 595410

Client
Mr & Mrs. Davies

Project
Land off Wellfield Road
Baglan

Drawing Title
Site Sections.

Issue
PLANNING

Project No. 07.20.WR		Drawing No. 07.20.WR.D6	
-------------------------	--	----------------------------	--

Scales 1:100		Date 18.11.20	Revision
Drawn APR	Checked JAR	Sheet Size A2	A

© This drawing may not be copied without prior written permission