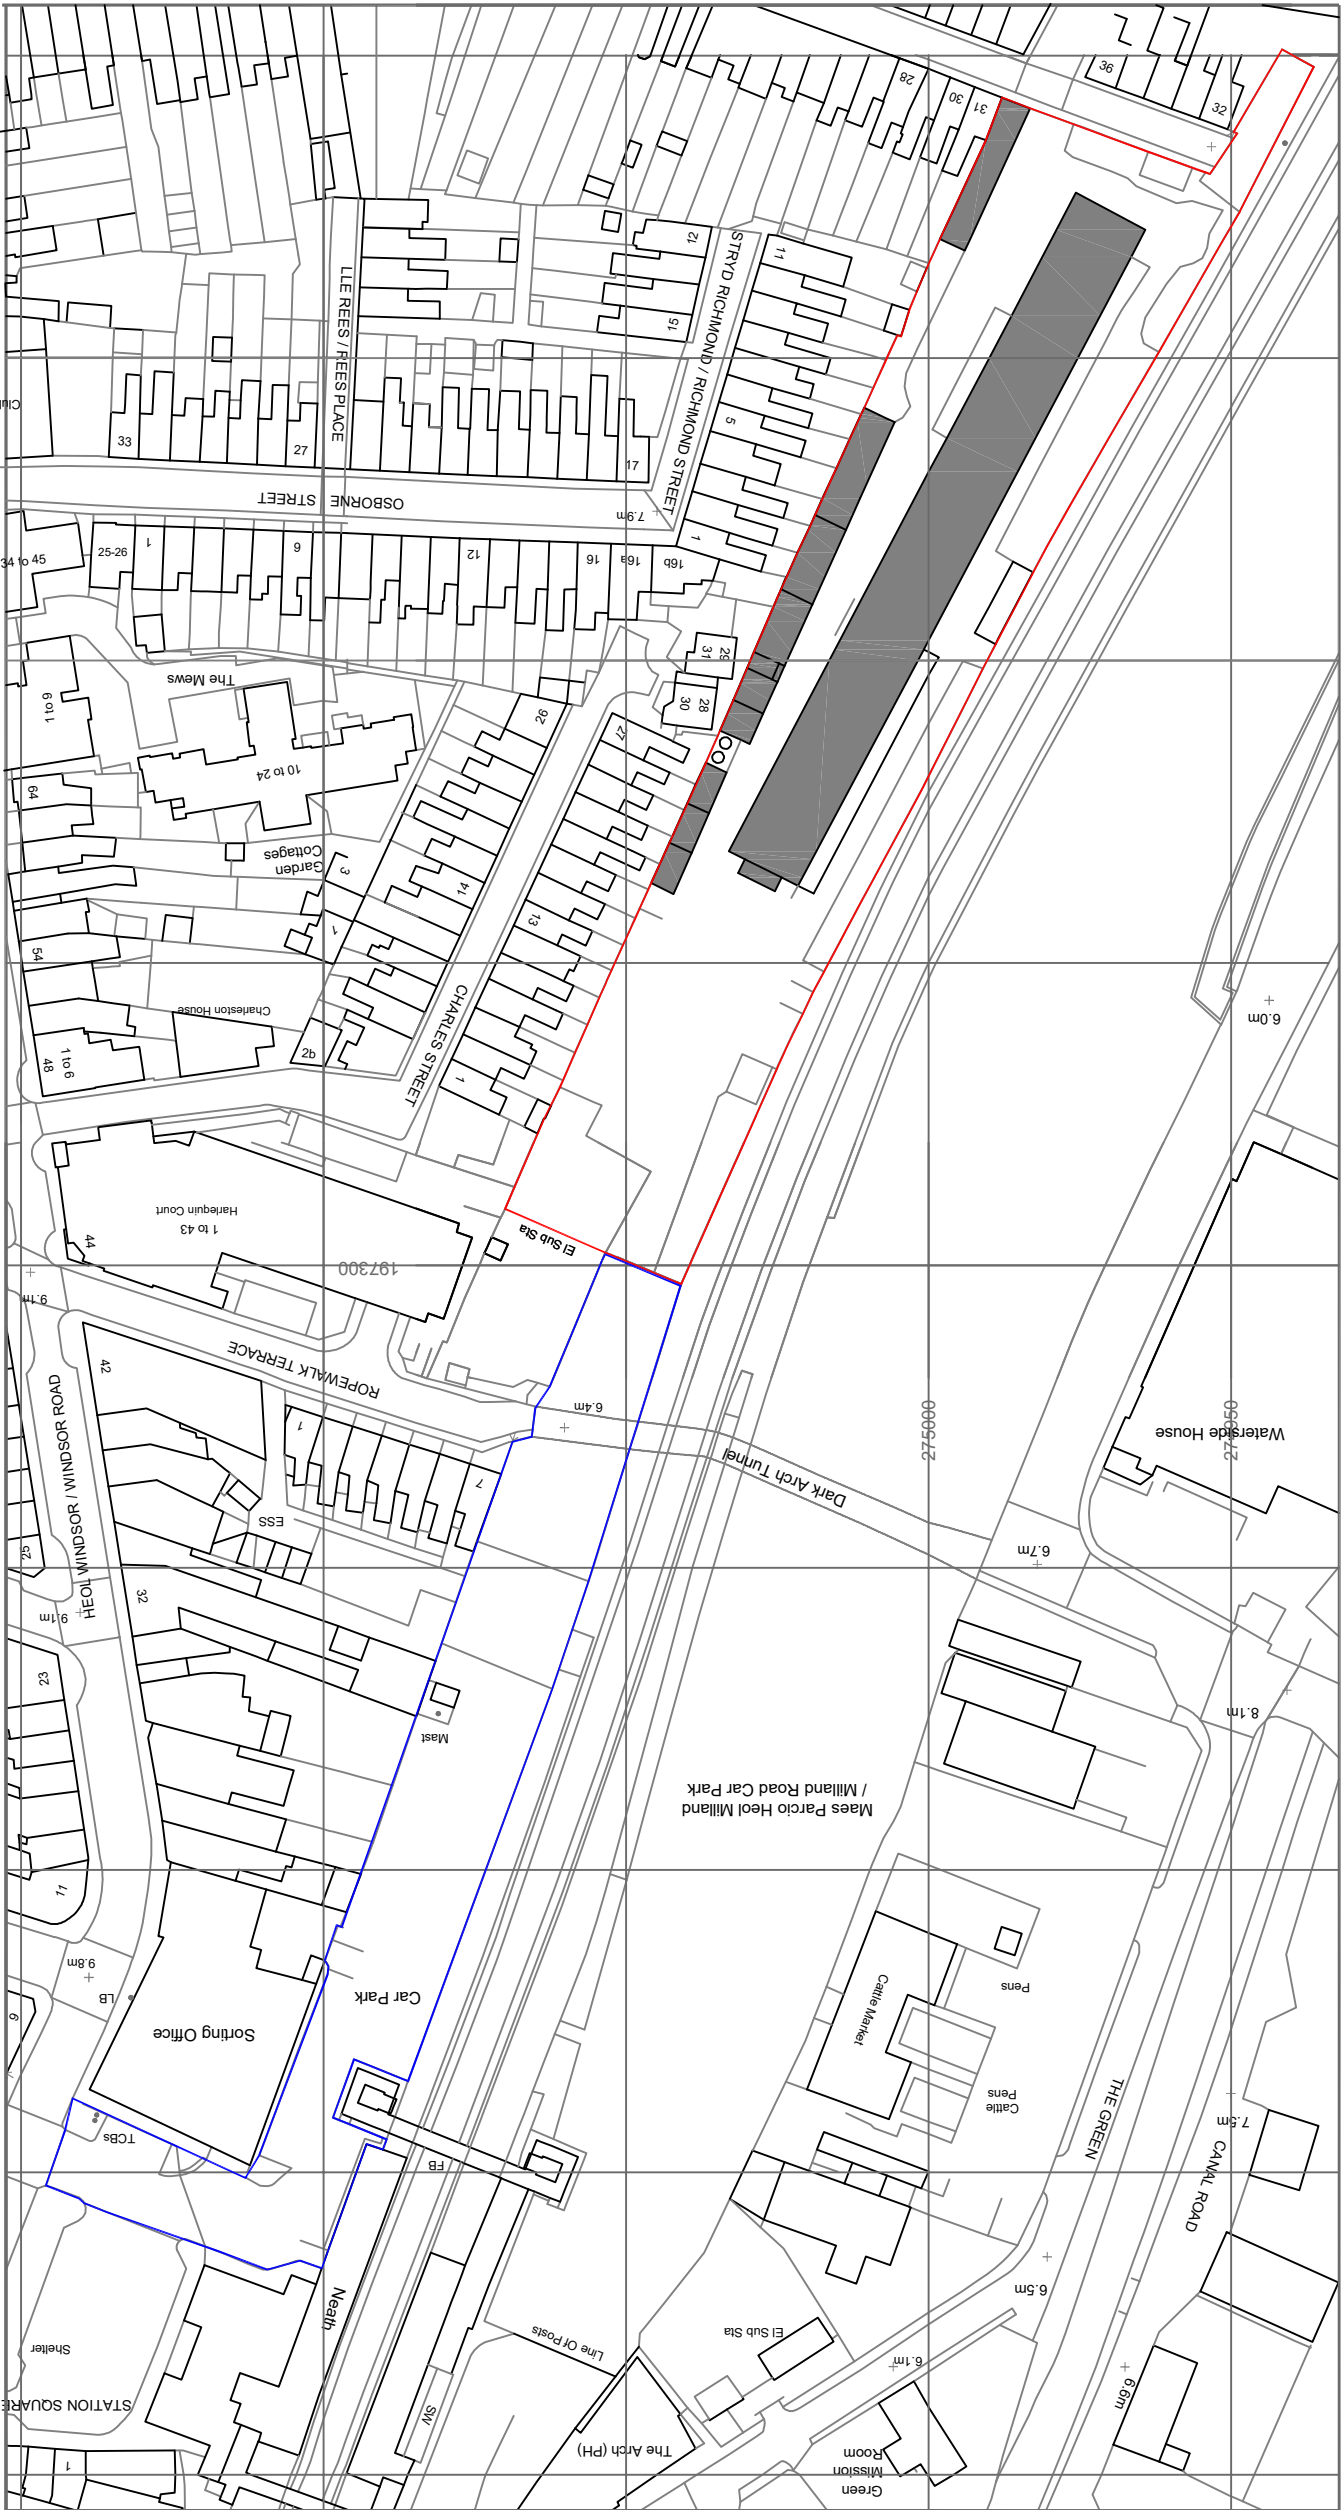


0 10 20
metres

OscarClarke Design fran@oscarclarke.com 45 Station Road Cardiff CF 14 5UT 029 2140 9923 07703 294284		Railway Buildings, Neath SA11 1BY			
title Site LocationPlan		job no. 096 D AP501a D		drg no. rev	
		scale 1:1250 @ A3 09/06/2020 FC		drawn by checked by	
		A			