
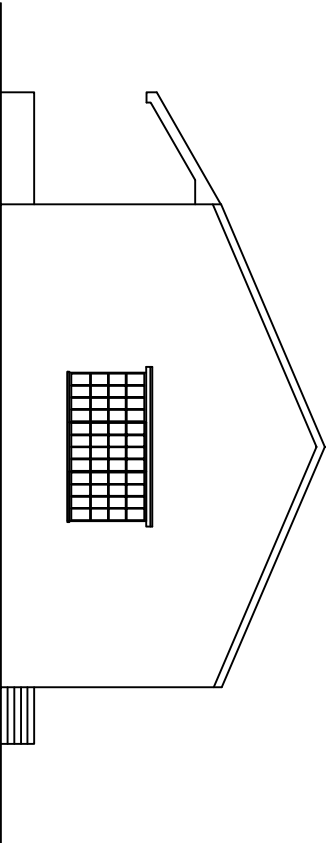


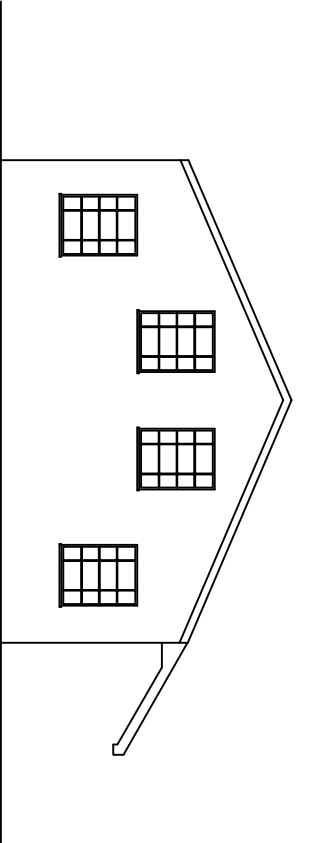

Proposed Side Elevations  
Scale 1:200

|   |  |                                                                     |                                                                             |                                                               |                       |  |  |
|---|--|---------------------------------------------------------------------|-----------------------------------------------------------------------------|---------------------------------------------------------------|-----------------------|--|--|
| <div><div><div>OscarClarke</div><div>D e s i g n</div></div><div>fran@oscarclarke.com</div><div>45 Station Road<br/>Cardiff<br/>CF14 5UT</div><div>029 2140 9923<br/>07703 294284</div></div> |  | <div><div>Railway Buildings</div><div>Neath</div></div>             |                                                                             |                                                               |                       |  |  |
| <div>title</div> <div>Proposed Side Elevations</div> <div>Main Building</div>   |  | <div>job no.</div> <div>096</div> <div>scale</div> <div>1:200</div> | <div>drg no.</div> <div>D AP112</div> <div>date</div> <div>09/06/2020</div> | <div>rev</div> <div>B</div> <div>drawn by</div> <div>FC</div> | <div>checked by</div> |  |  |