




Reproduced from an Ordnance Survey map with the permission of the
Controller of Her Majesty's Stationary Office. Crown Copyright reserved

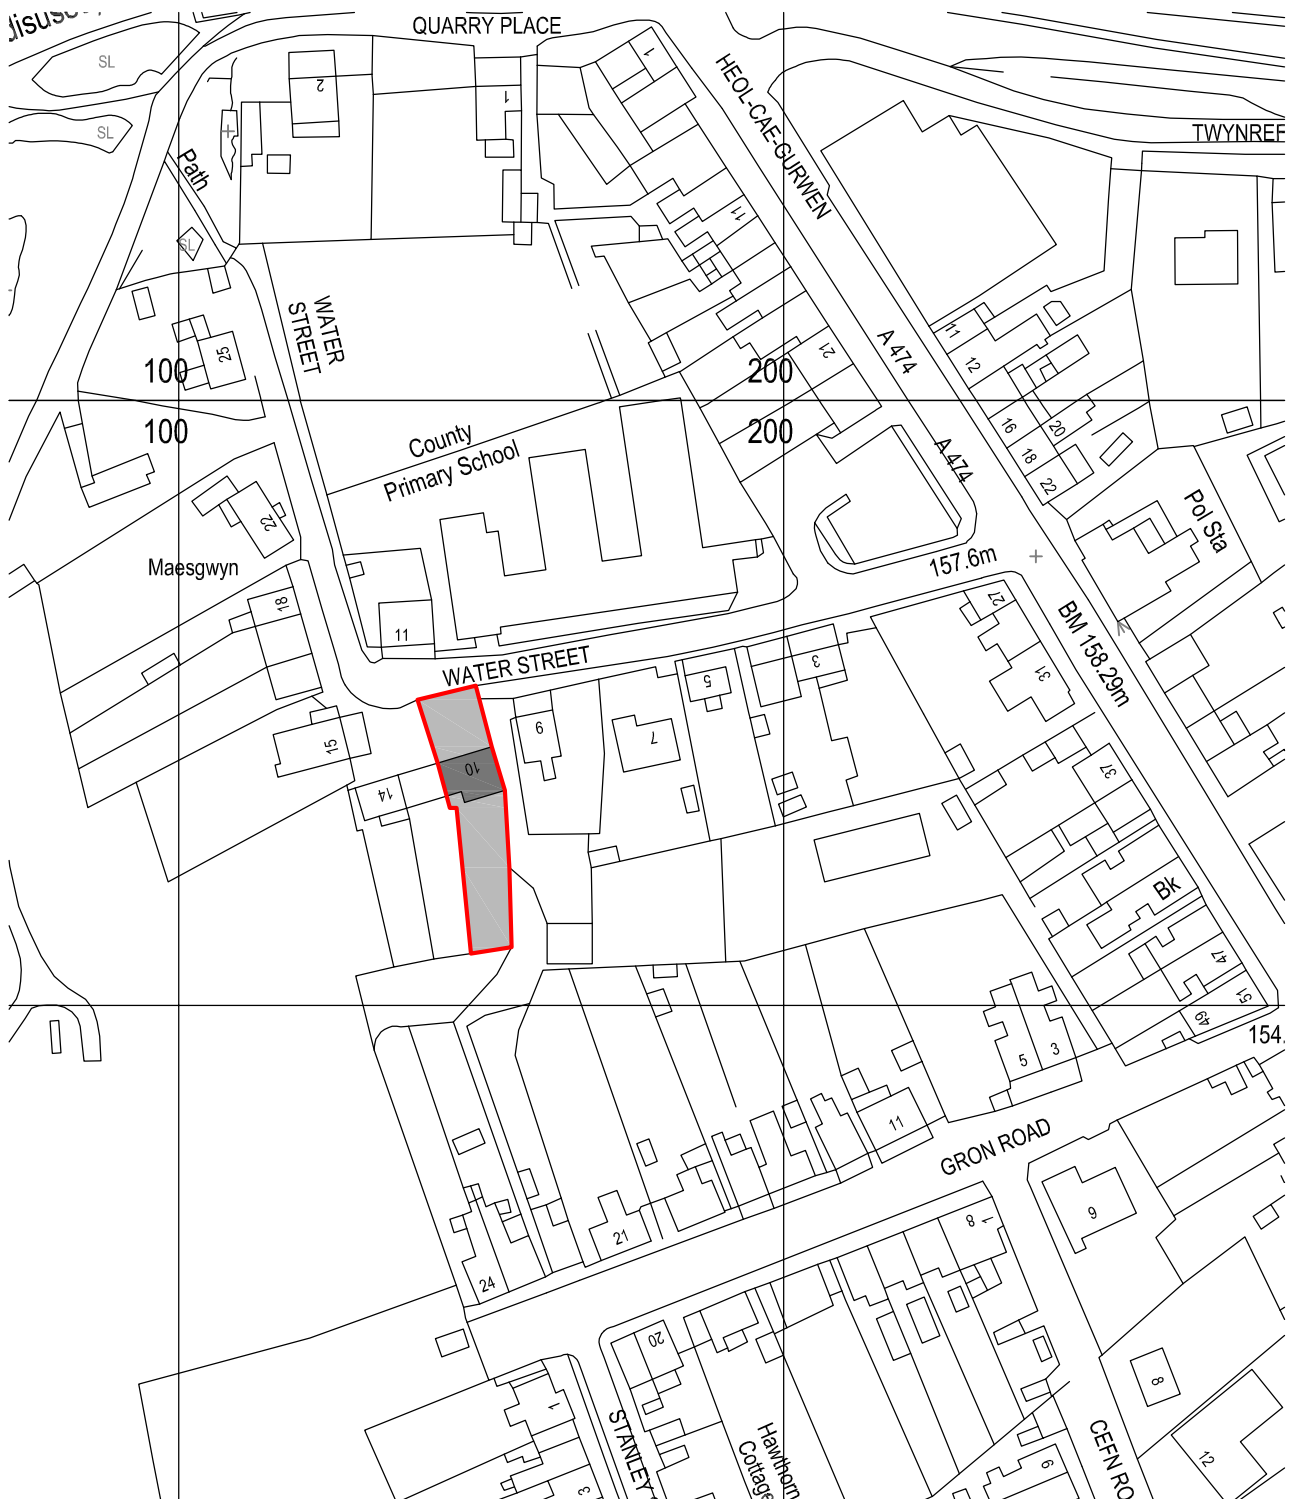

SITE LOCATION PLAN
Scale 1:1250



Cwm Planning & Design Ltd.
(Civil, Structural & Architectural)

Client:

Mr. & Mrs. C. Jones
c/o 10 Water Street,
Gwaun Cae Gurwen
SA18 1HA

Project Title:

**PROPOSED PART SINGLE / PART
DOUBLE STOREY REAR EXTENSION**

General Notes:

1. Do not scale from this drawing,
take figured dimensions only.
2. Dimensions are in millimeters
unless otherwise stated.

Drawing Issue:

PLANNING

Drawing Title:

SITE LOCATION PLAN

Drawing No: 001

Revision:

Date: 14-12-2020

Revised:

Scale(s): 1:1250

Paper Size: **A4**