



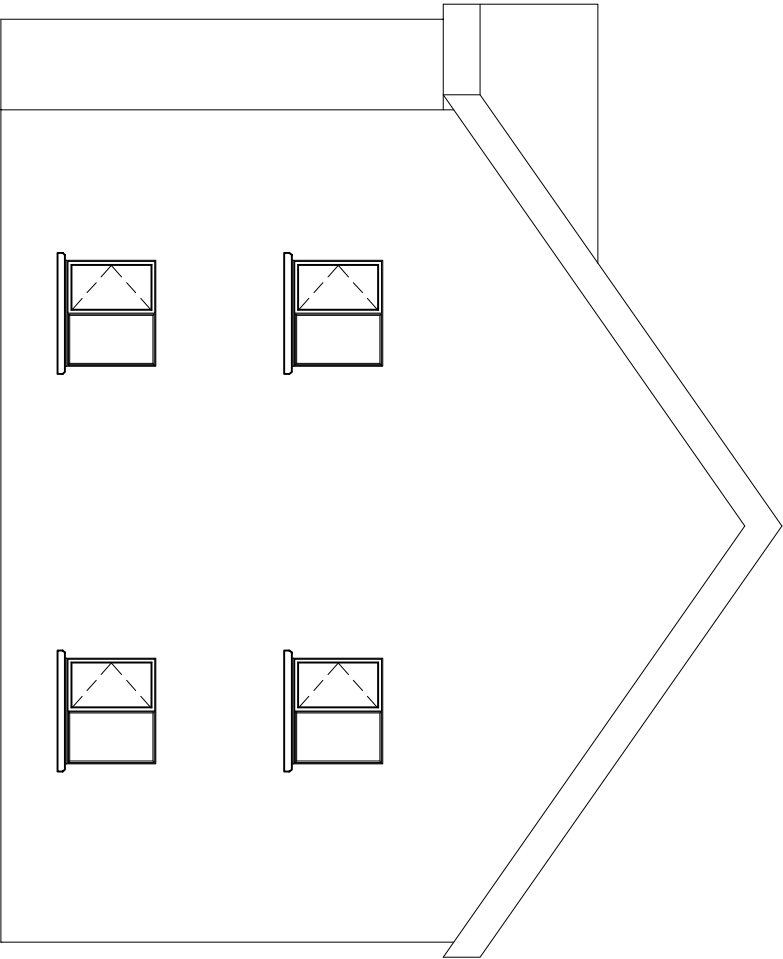

Proposed Side Elevation
Scale 1:100

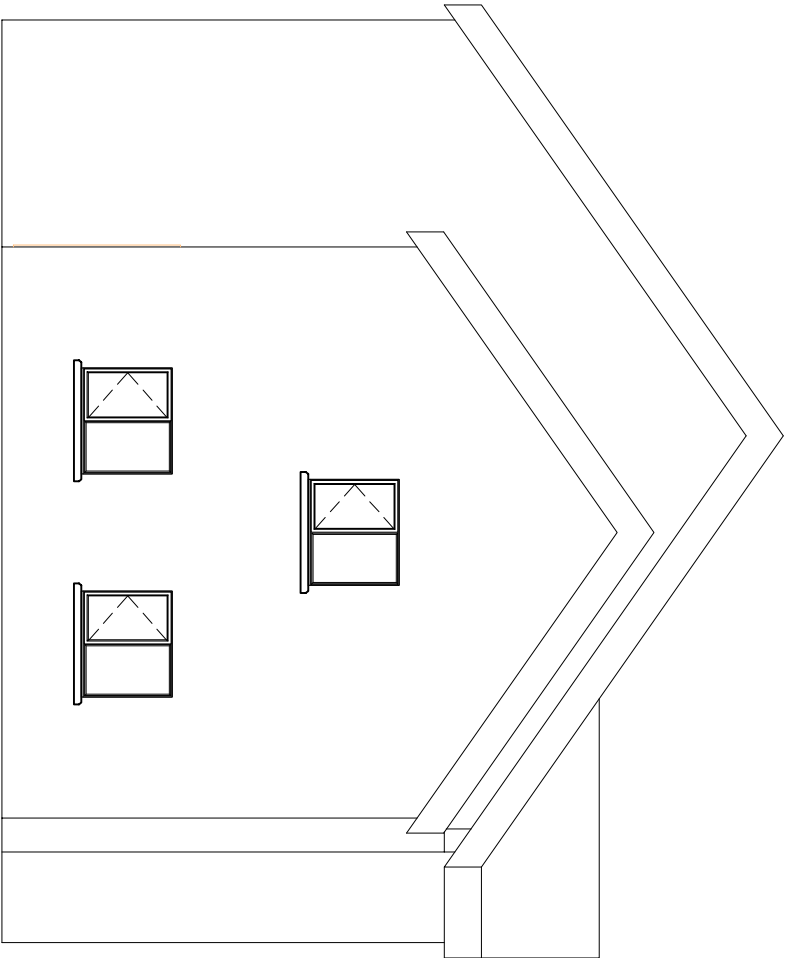

Proposed Side Elevation
Scale 1:100

Finishing Notes:
External Walls to be natural stonework
Cills to be Yellow Bathstone
Fascias/Rainwater goods to be brown UPVC
Windows/Doors to be brown UPVC
Roof tiles to be Black Slate

Revisions

Project	Project No	Drawing No	Revision	Client
Tyn Y Cwm Farm	1001	106		Mr Hopkins

Drawing Description
Proposed Side Elevations

Drawn By
MGA

Scale
1:100 @ A4

Date
Nov 2020