

Note :-


"To comply with the requirements for securing biodiversity enhancements (Para 6.4.5 of PPW) the applicant will be installing Eco Bat boxes, bird boxes and hedgehog nest boxes around the perimeter of the application site."



Detail for 1500mm

Bollard Downlight

1500mm high direct down light for pathways and will keep light pollution and glare to an absolute minimum.
All PIR sensors to be set so external bollard lighting turns off after 10 minutes inactivity

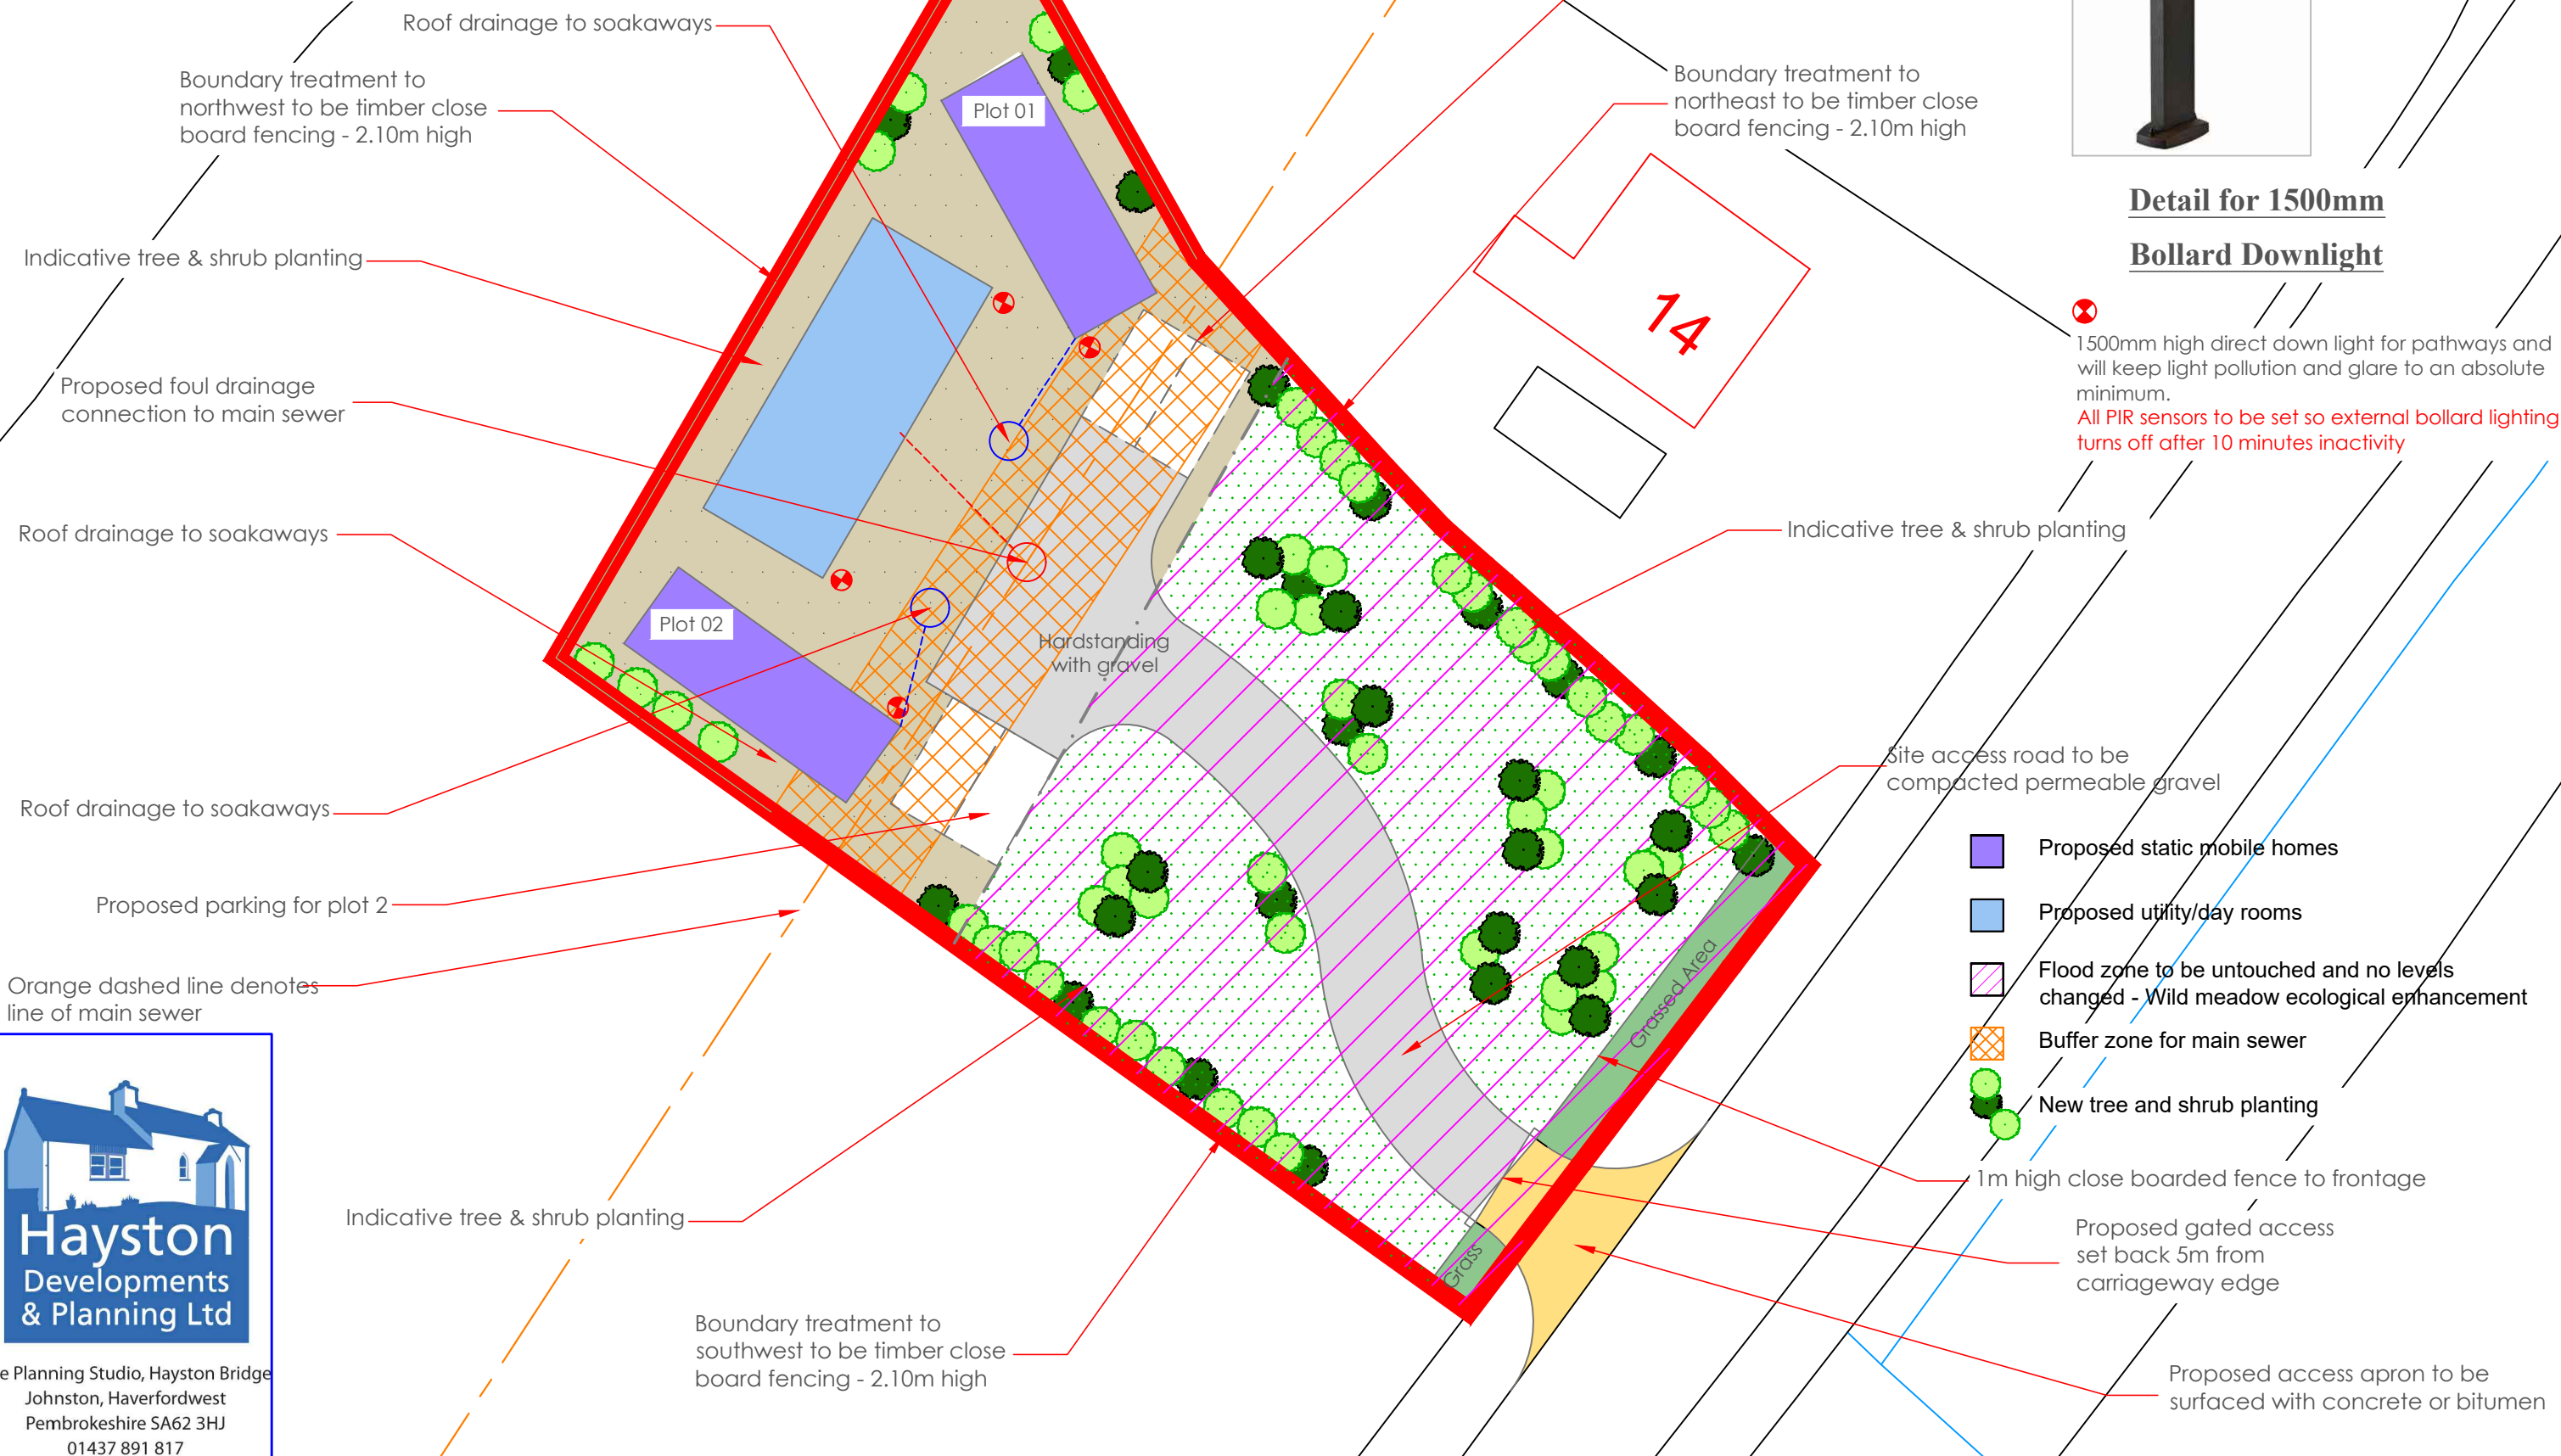

The Planning Studio, Hayston Bridge
Johnston, Haverfordwest
Pembrokeshire SA62 3HJ
01437 891 817
07515 851 704
andrew@haystonplanning.co.uk
www.planningpembrokeshire.co.uk

Relocate Access together with Two Pitches for Static Caravans with Semi Detached Dayroom and Parking Area
Land Adjacent to Crynant Villa, Crynant, Neath SA10 8PT

Designed by	Checked by	File name AVH_657	Date 16.11.2020	Scale A3 @1:250	Client Mr Tom Wall and Mr Jeremiah Connors
Drawing Title Block Plan					
Dwg No.					02f