
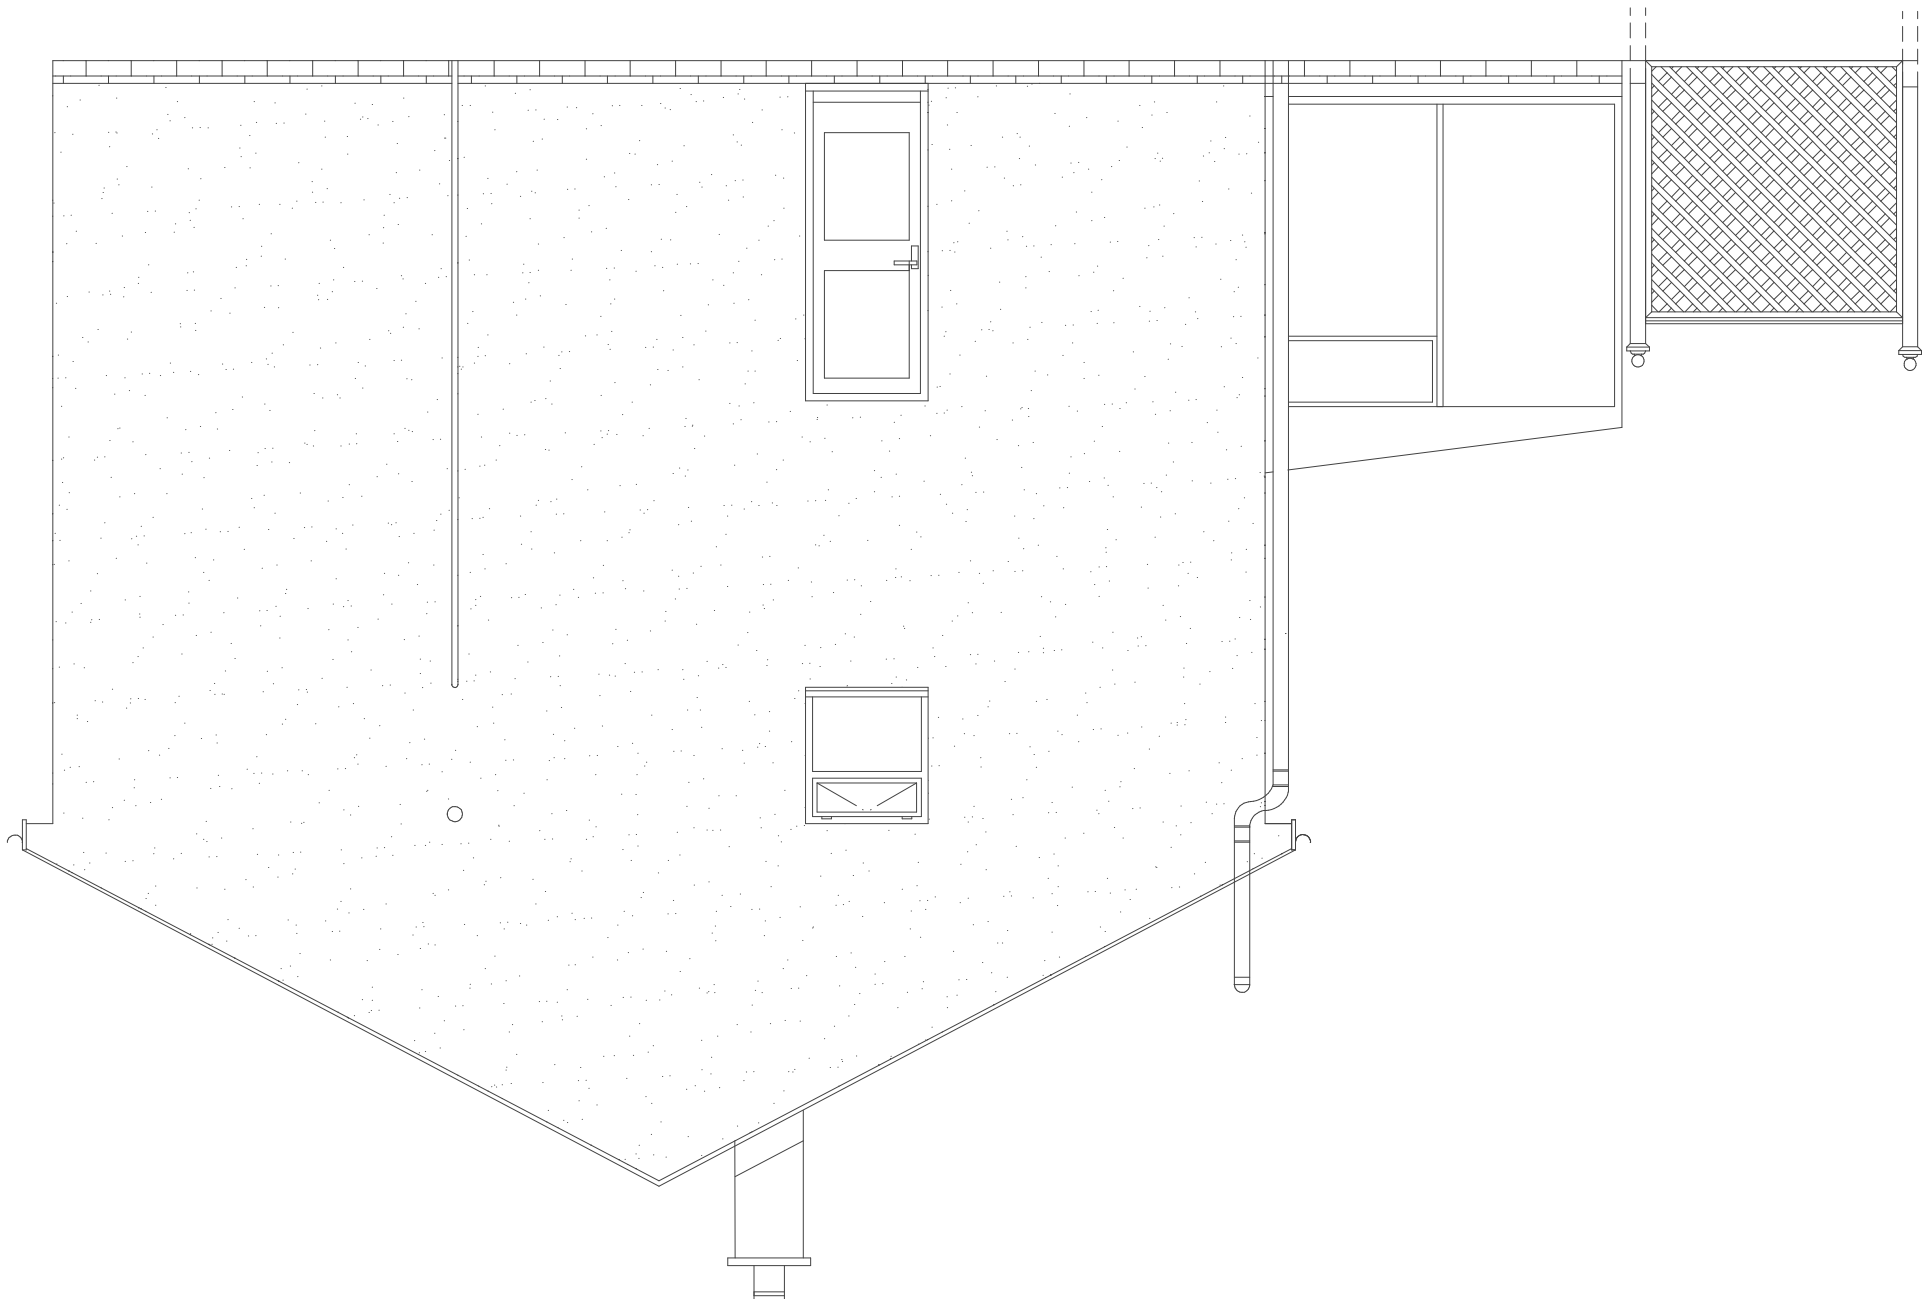
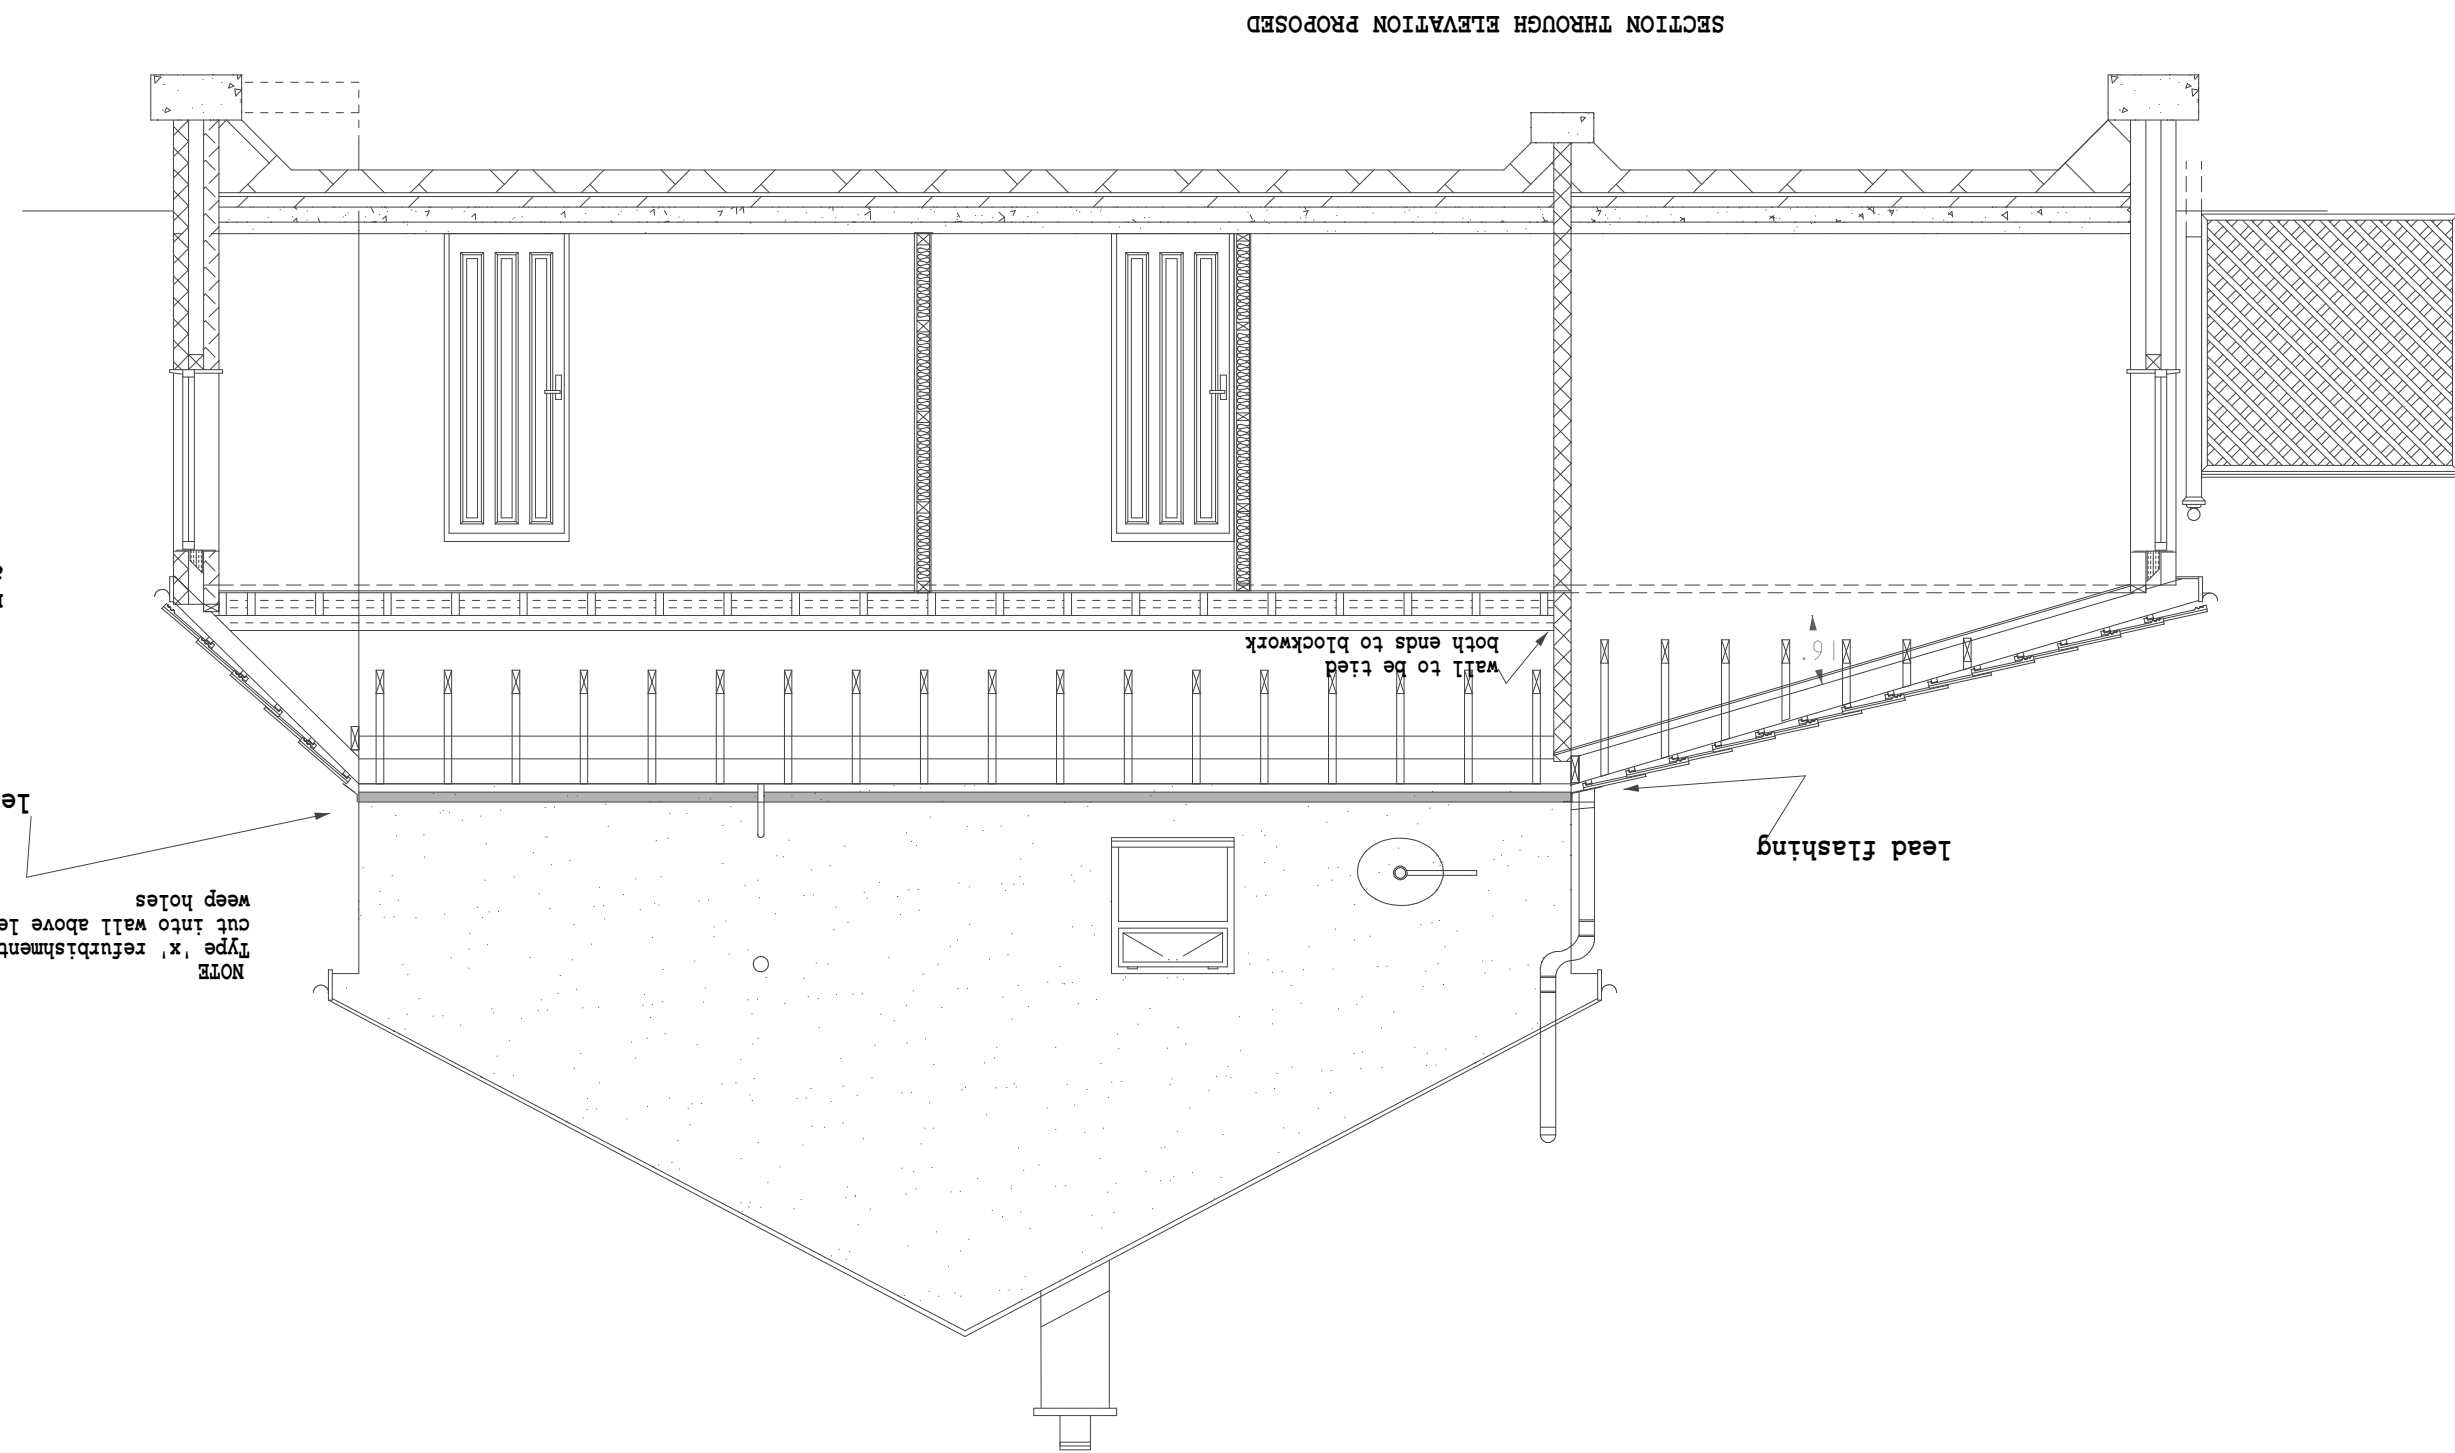
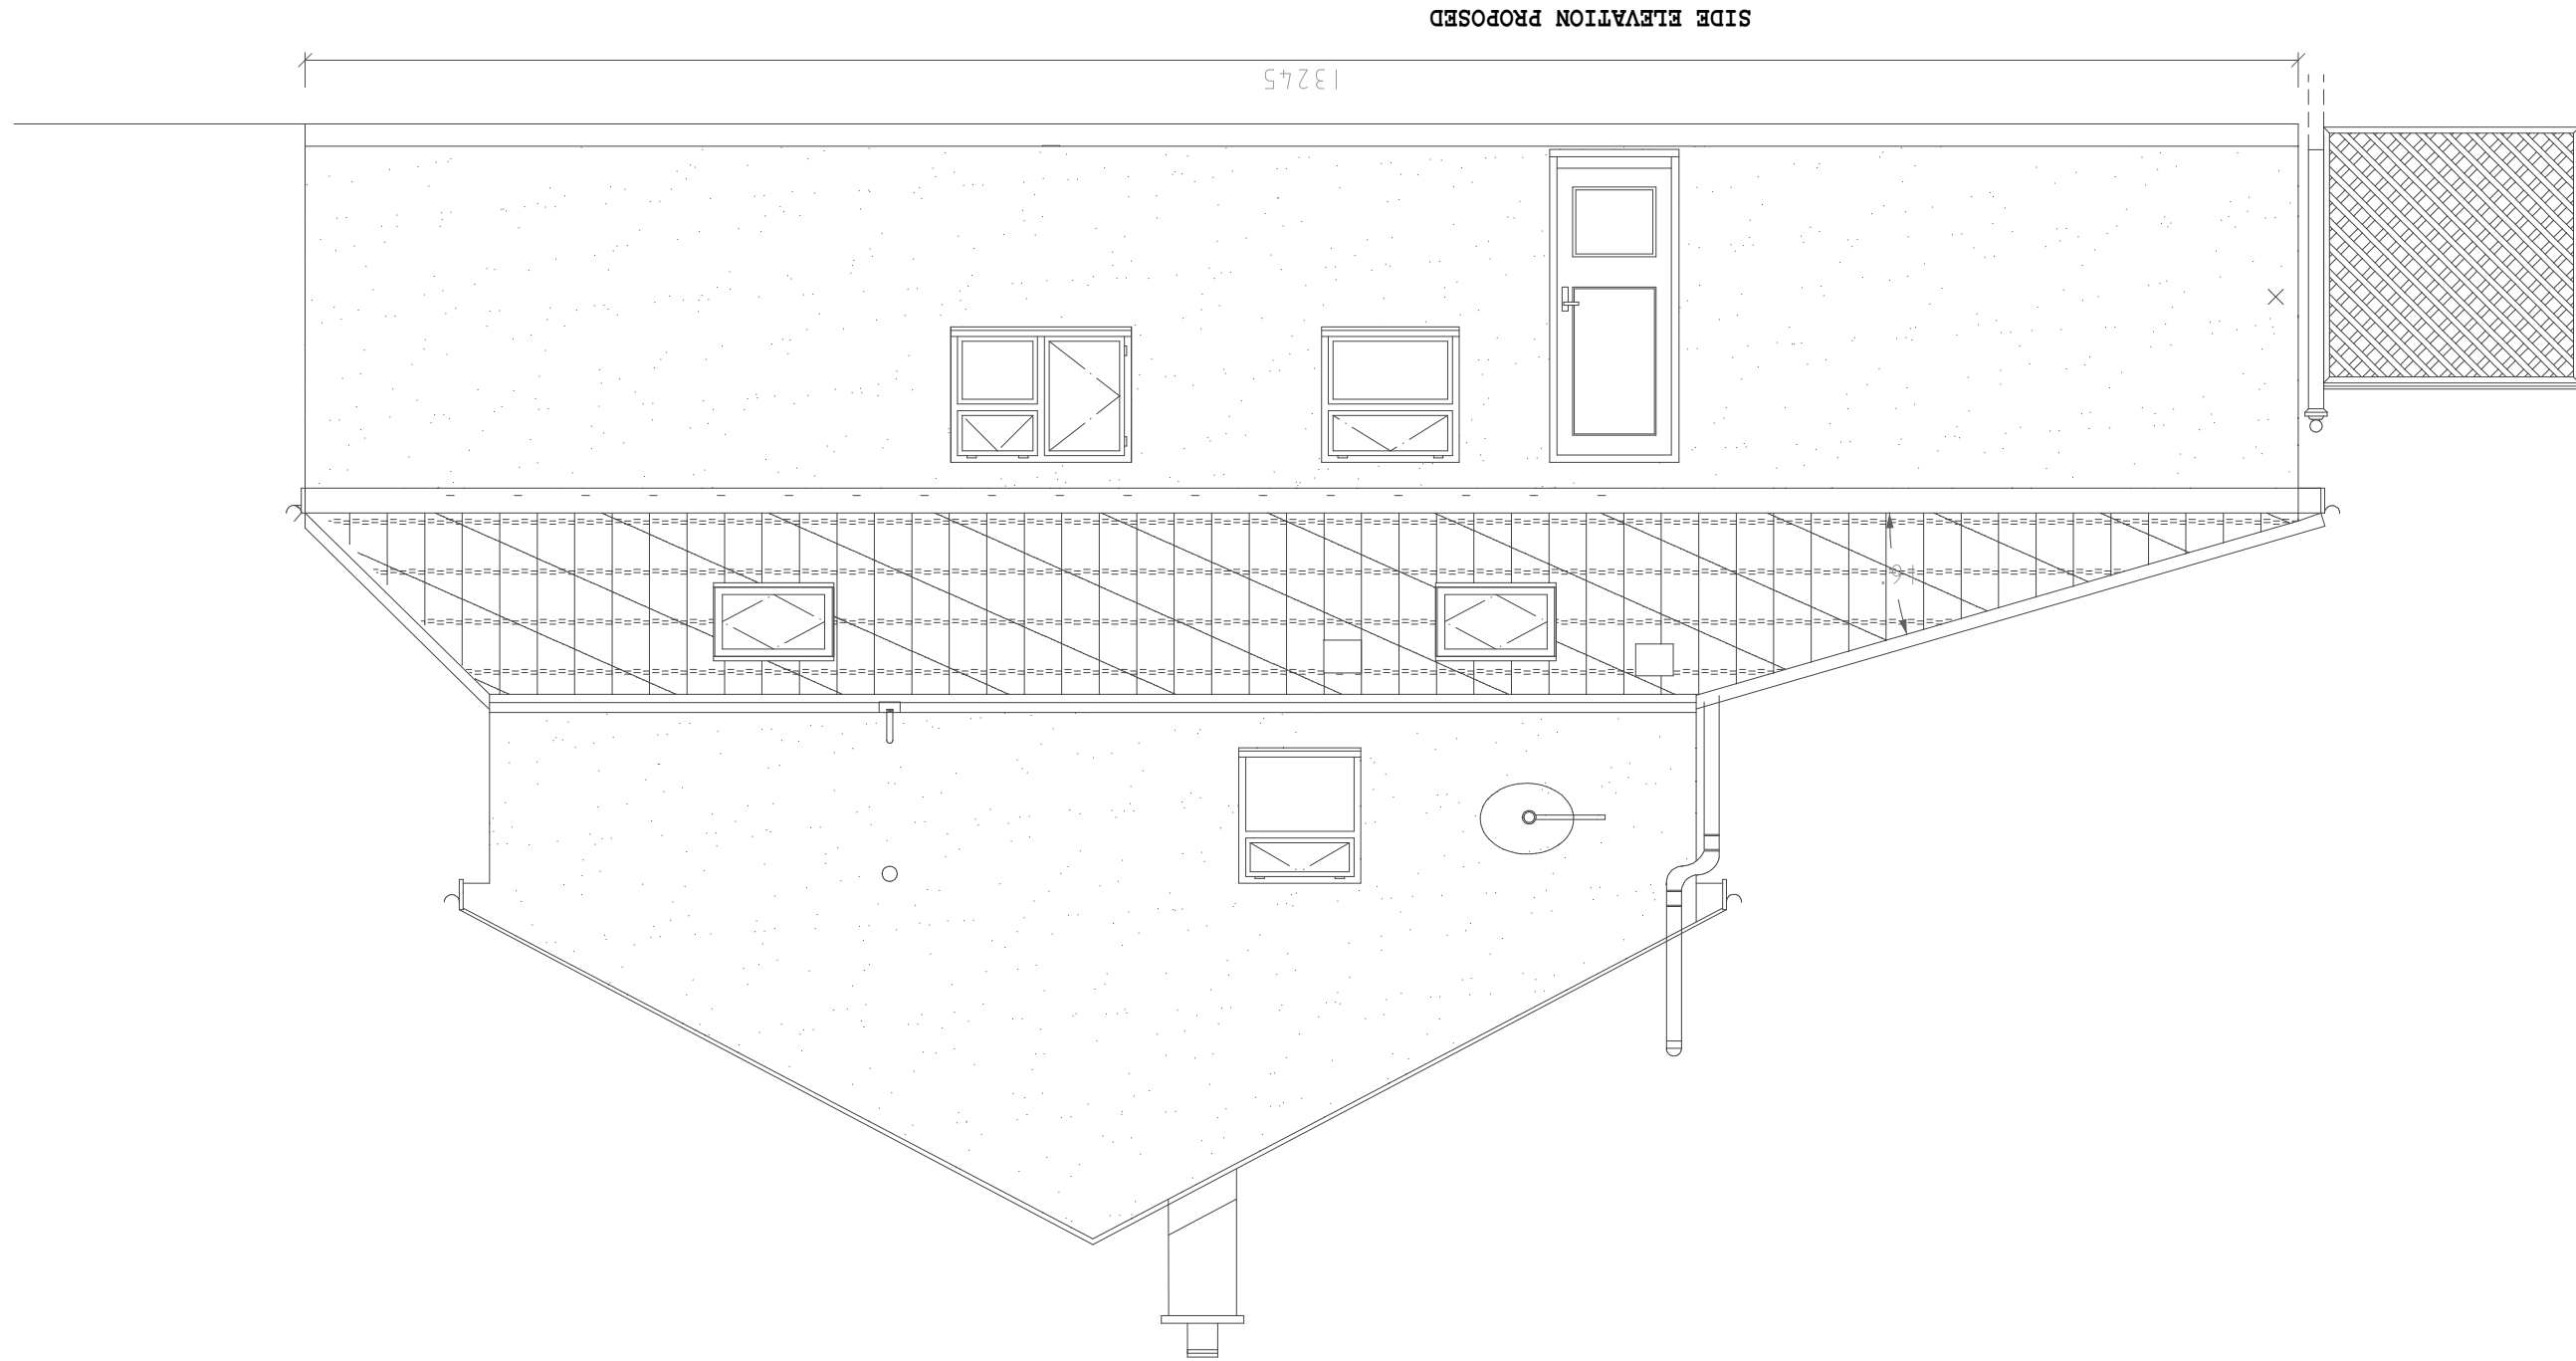


Superseded

PROPOSED EXTENSION TO HOUSE SHOWER ROOM, STUDY AND UTILITY ROOM, PROVIDE SUN LOUNGE, AND PORCH TO FRONT	
PROJECT	
PROPOSED SINGLE STOREY EXTENSION TO 51 HEOL Y NANT BAGLAIN PORT TALBOT SALIZZER FOR CHRISTIANIA LLOYD	
DRAWING	
to be read in conjunction with IL20-200-01C	
DRG. No.	IL20-200-02B
REVISION	Rev B - Amended extension and roof details
SCALE	DATE
- 1:50	26/03/20

[illegible]

Take out window and sill to
make bedroom build up sill
to match main bathroom sill
Chick to enable pitch roof
at 16" to enable raised roof
panes to be fitted in line
Check roof pitch of 16"
achieved to below bedroom
area, existing ventilation
to roof.
Design to be fully in
accordance with structural
engineers calculations for all
structural support including
beams, hip rafters, foundations
and piers

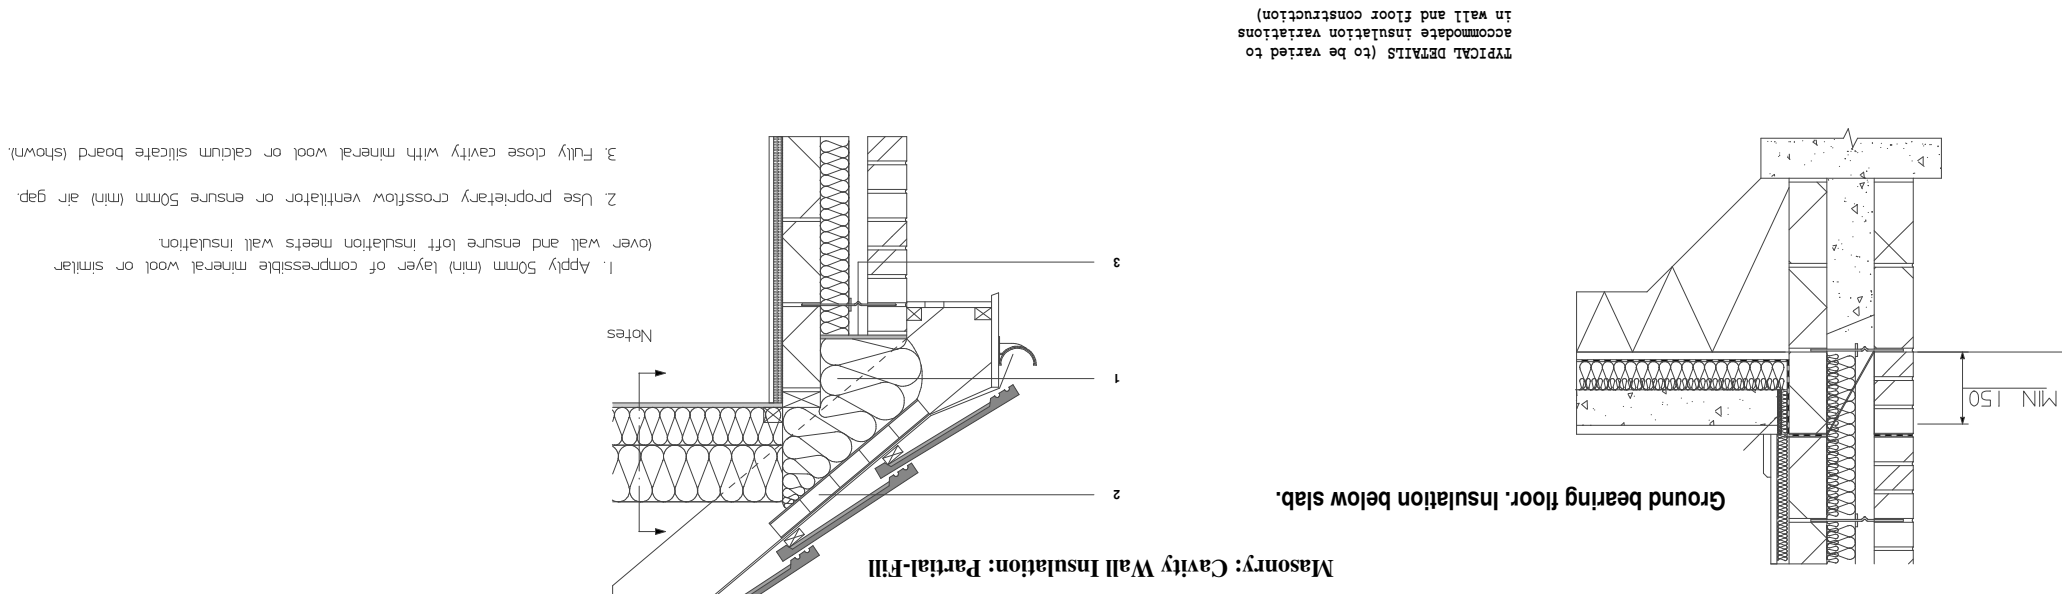